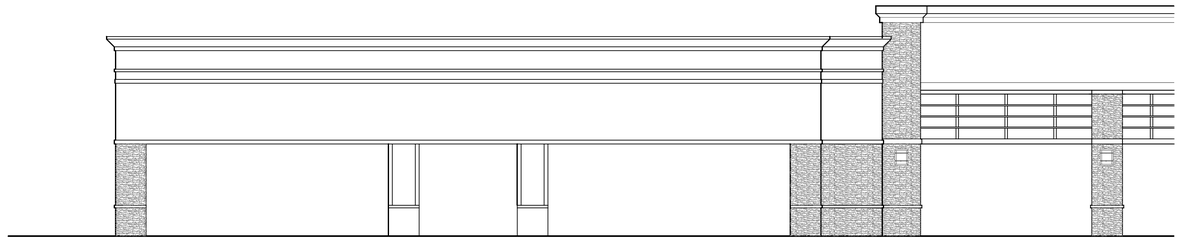

03 / 3.3 **BUILDING 300 ELEVATION**
1/8"=1'-0"

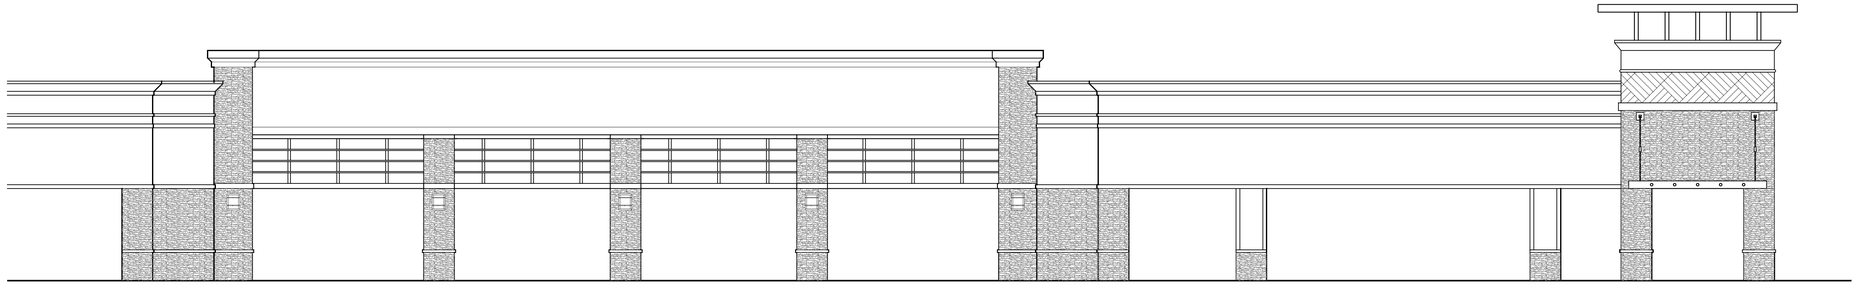

02 / 3.3 **BUILDING 300 ELEVATION**
1/8"=1'-0"

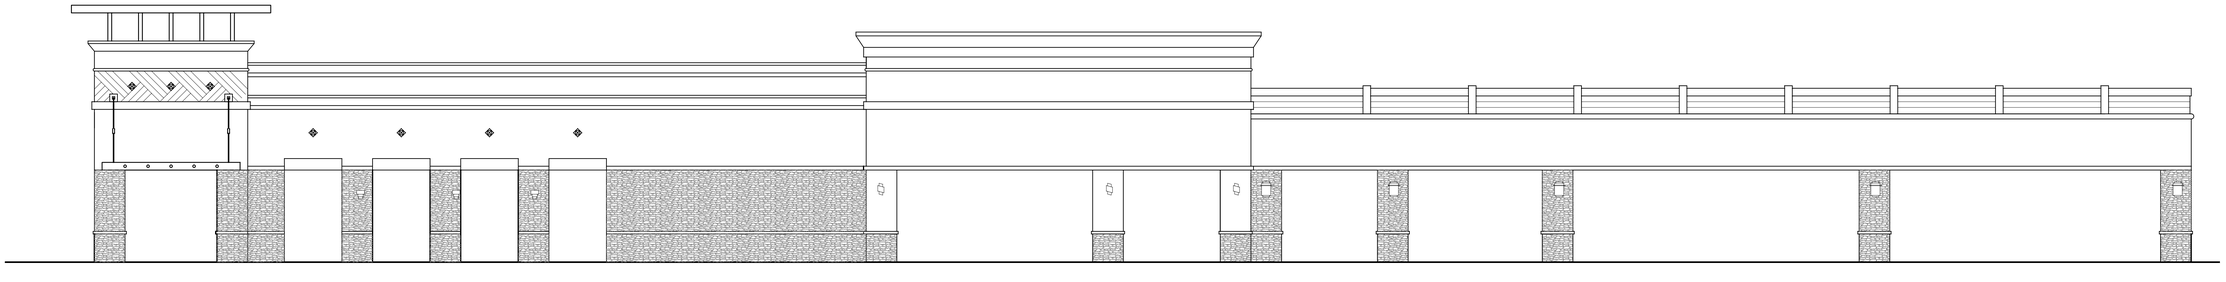

01 / 3.3 **BUILDING 300 ELEVATION**
1/8"=1'-0"

PERMIT ISSUE

FIRST & MAIN BLACKSBURG
BLACKSBURG, VIRGINIA

CMH Architects
1800 International Park Drive
Suite 300
Birmingham, AL 35243
(205)969-2696 - TEL
(205)969-3930 - FAX
www.cmharch.com

Copyright © 2007 CMH Architects

REVISIONS

SHEET TITLE
BUILDING 300 ELEVATIONS

PROJECT NUMBER
885

ISSUE DATE
06/15/07

DRAWN BY
DS

CHECKED BY
TSC

SHEET NUMBER
A3.3

SHOPS

PLOT DATE: 7/23/2007 11:50 AM P:\885 First & Main Blacksburg\dwgs\885-A3-03.DWG