COLOR LEGEND

Note: EIFS to be integral color. Colors to match specificed color. Final colors to be chosen by Architect. Colors to be chosen from Sherwin Williams Color Pallette. Pre-finished Metal colors to be from standard color pallette.

P1	ROYCROFT COPPER RED	P9	MANNERED GOLD	M1	METAL COLOR
P2	EVERGREENS	P10	OPTIMISTIC YELLOW	M2	METAL COLOR
P3	GOLDENROD	P11	RUSKIN ROOM GREEN	M3	METAL COLOR
P4	JUNE DAY	P12	ANTIQUITY		
P5	PERISTYLE BRASS	P13	HARDWARE	S1	STONE COLOR
P6	GLITTERY YELLOW			S2	STONE COLOR
P7	NETSUKE			S3	STONE COLOR
P8	INDEPENDANT GOLD				

MATERIALS LEGEND

1. EIFS ON METAL STUDS
2. EIFS ON CMU
3. EIFS BAND
4. METAL COPING
5. STACKED STONE - PATTERN "A"
6. STACKED STONE - PATTERN "B"
7. STACKED STONE - PATTERN "C"
8. STACKED STONE - WATERTABLE
9. ALUMINUM STOREFRONT WITH 1" INSULATED GLAZING
10. PAINTED STEEL FRAMING
11. PATINED STEEL CANOPY
12. WALL SCONSE - SEE ELECTRICAL
13. PRE-MANUFACTURED LOUVERS
14. PAINTED CMU
15. HM DOOR AND FRAME
16. PREFINISHED SCUPPER AND DOWNSPOUT WITH 2 OVERFLOW SCUPPERS

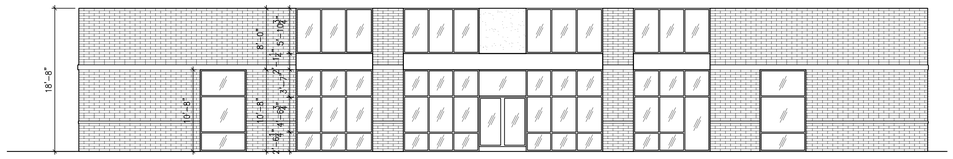

04 / 3.7 **BOOKS-A-MILLION STOREFRONT ELEVATION**
1/8"=1'-0"

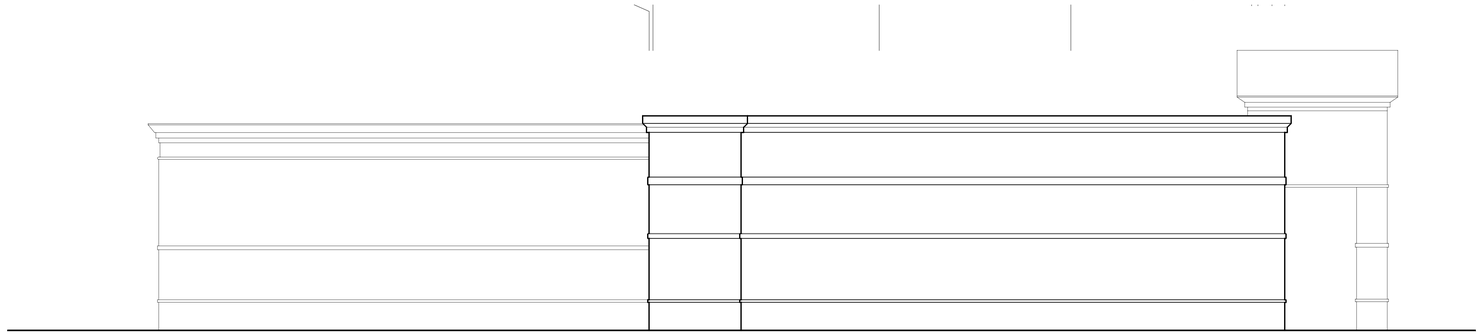

03 / 3.7 **BUILDING 700 ELEVATION**
1/8"=1'-0"

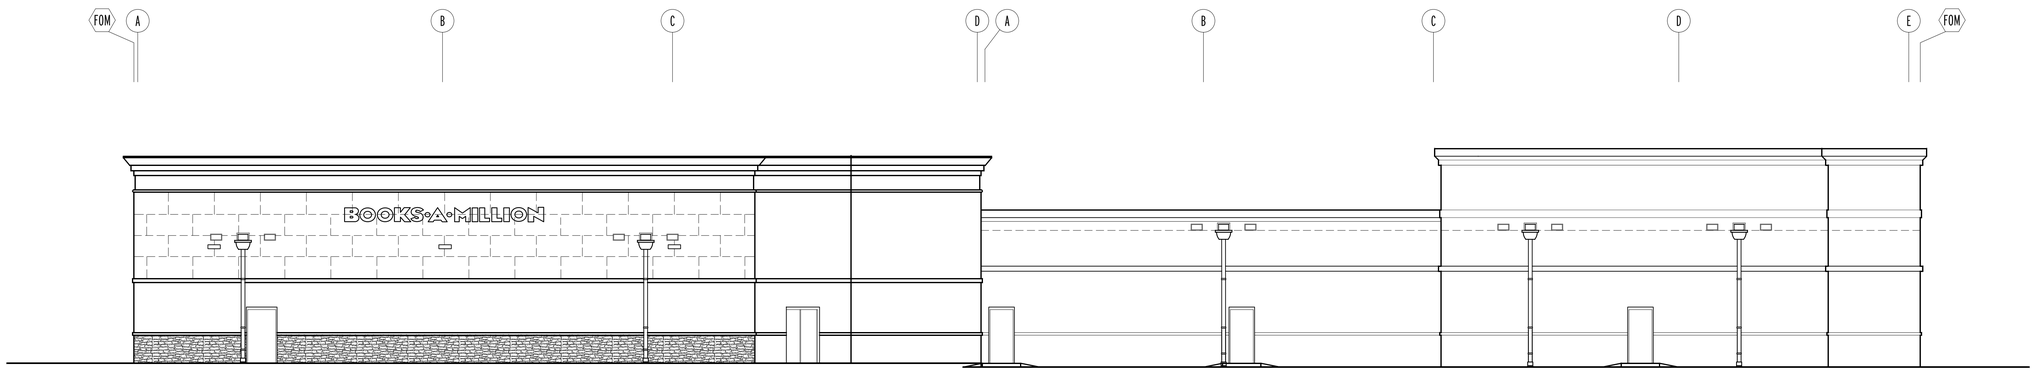

02 / 3.7 **BUILDING 700 ELEVATION**
1/8"=1'-0"

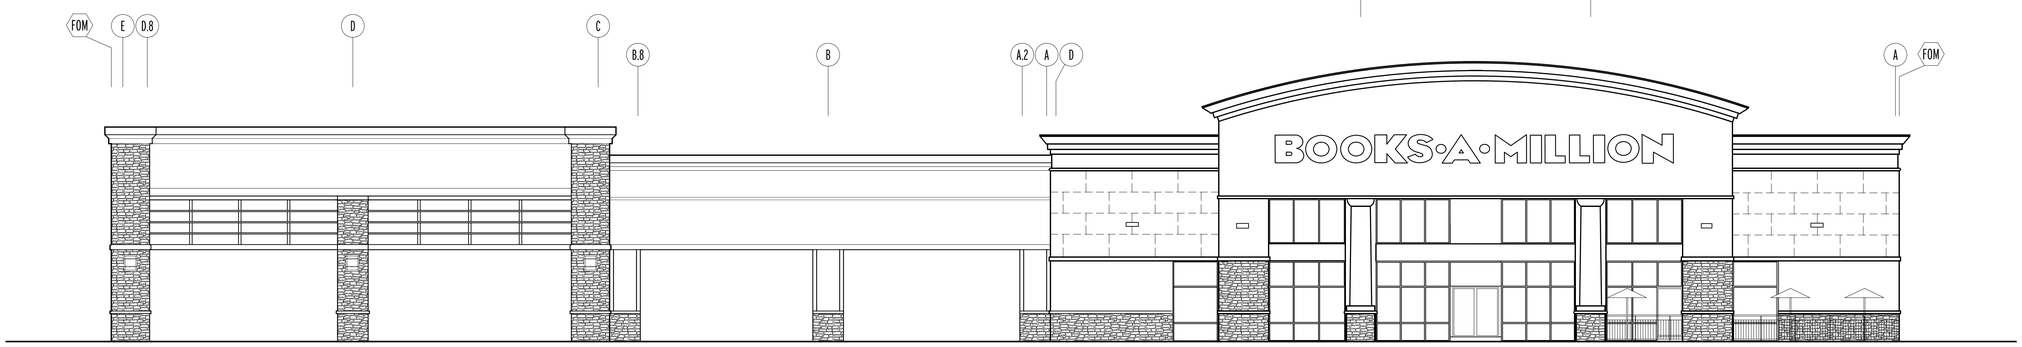

01 / 3.7 **BUILDING 700 ELEVATION**
1/8"=1'-0"

PERMIT ISSUE

FIRST & MAIN BLACKSBURG
BLACKSBURG, VIRGINIA

CMH Architects
1800 International Park Drive
Suite 300
Birmingham, AL 35243
(205)969-2696 - TEL
(205)969-3930 - FAX
www.cmharch.com

Copyright © 2007 CMH Architects

REVISIONS

SHEET TITLE
BUILDING 700 ELEVATIONS

PROJECT NUMBER
885

ISSUE DATE
06/15/07

DRAWN BY
DS

CHECKED BY
TSC

SHEET NUMBER
A3.7

SHOPS

PLOT DATE: 7/23/2007 11:16 AM P:\885 First & Main Blacksburg\dwgs\885-A3-07.DWG