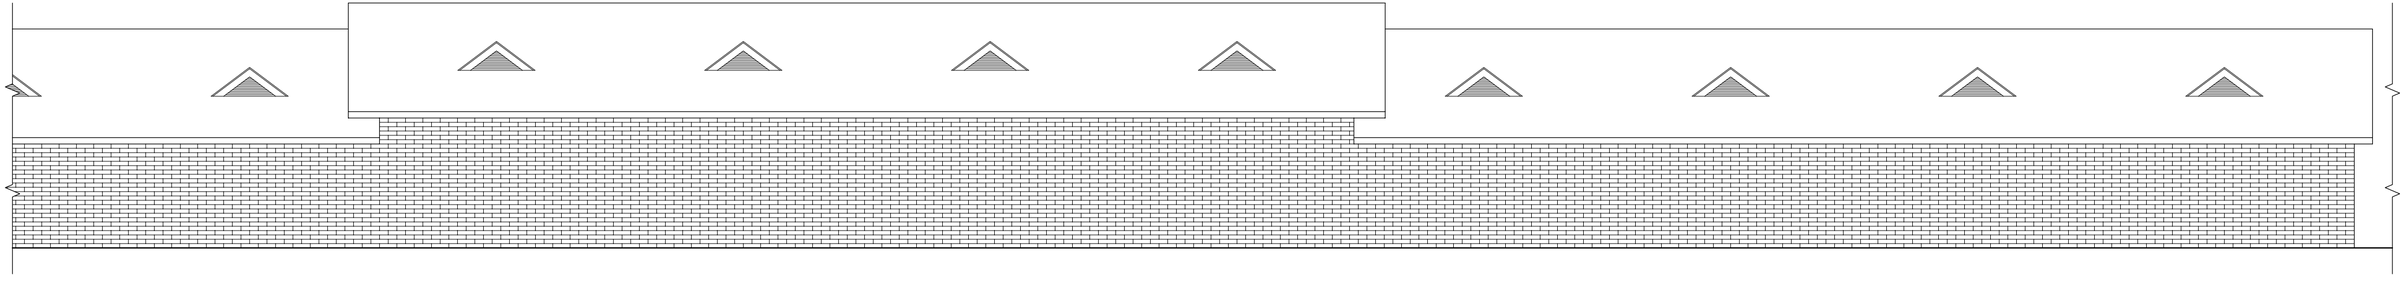

ELEVATION FACING RESIDENTIAL

SOUTH MAIN STREET DEVELOPMENT

BLACKSBURG, VIRGINIA

1/08/2007

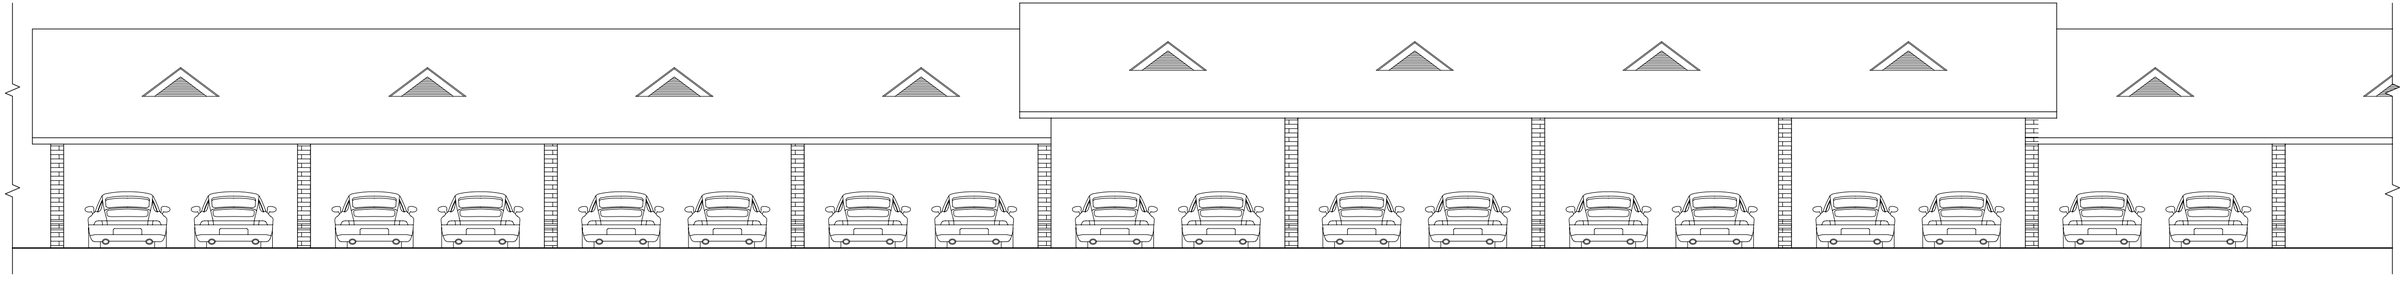

ELEVATION FACING REATIL

SOUTH MAIN STREET DEVELOPMENT

BLACKSBURG, VIRGINIA

1/08/2007