STORM 1–1 TO 1–10

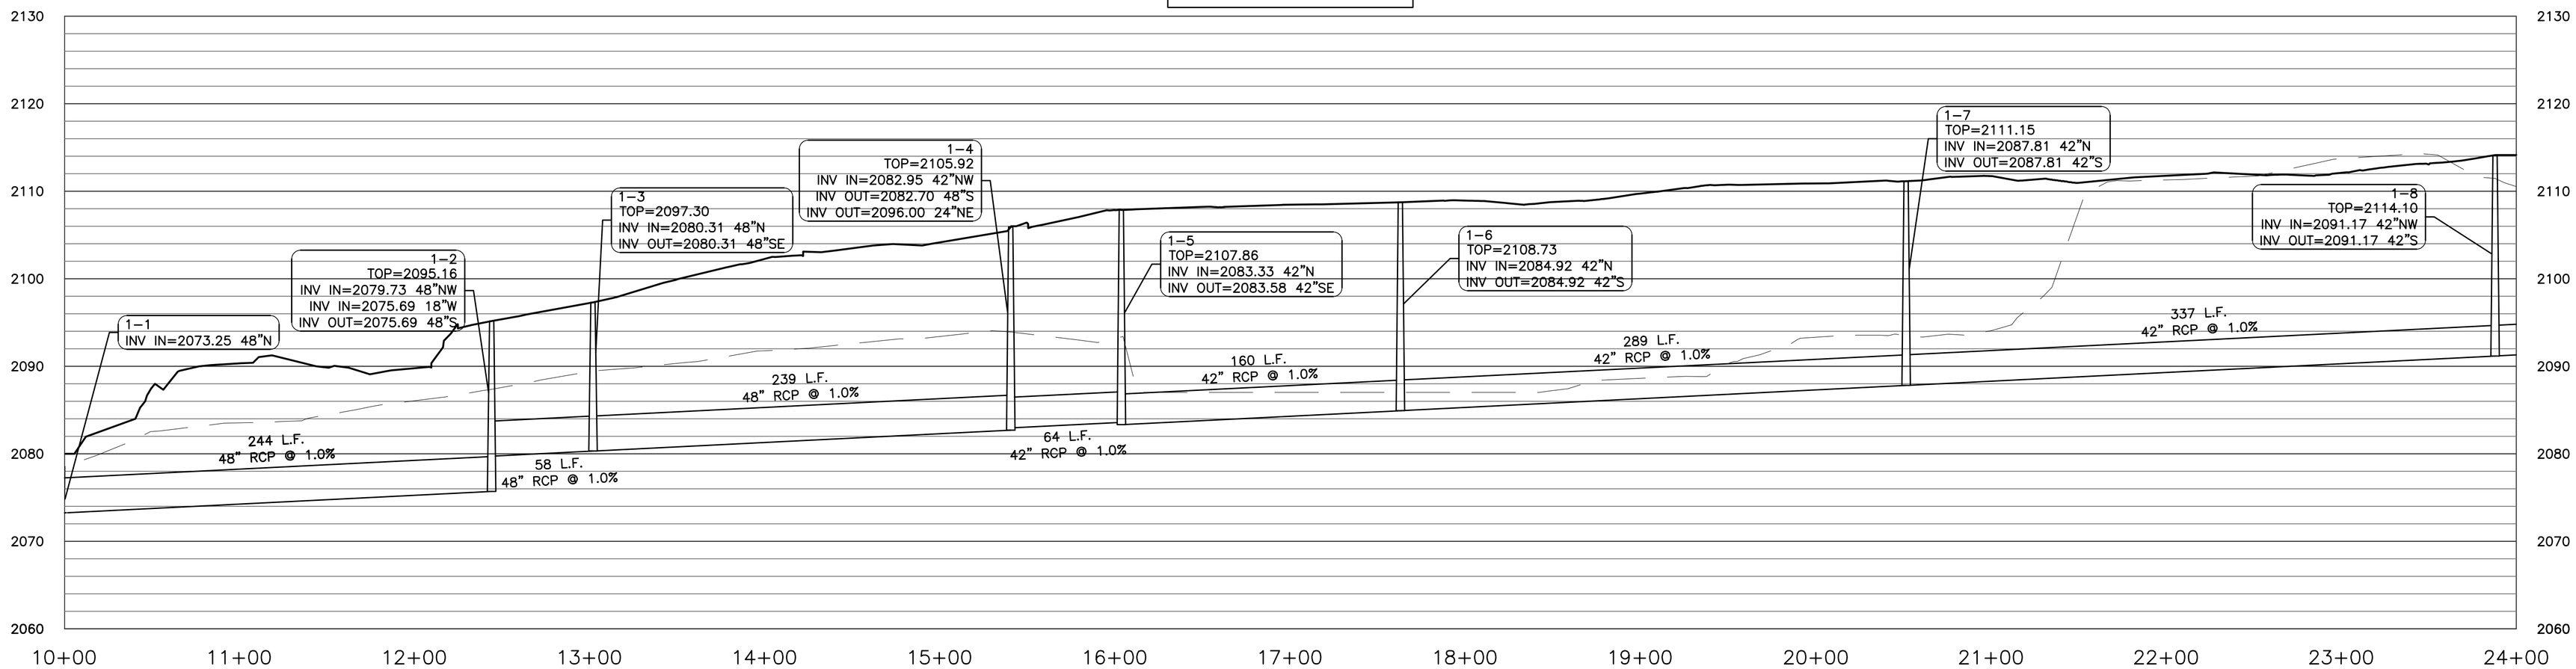

STORM 1–1 TO 1–10 (2)

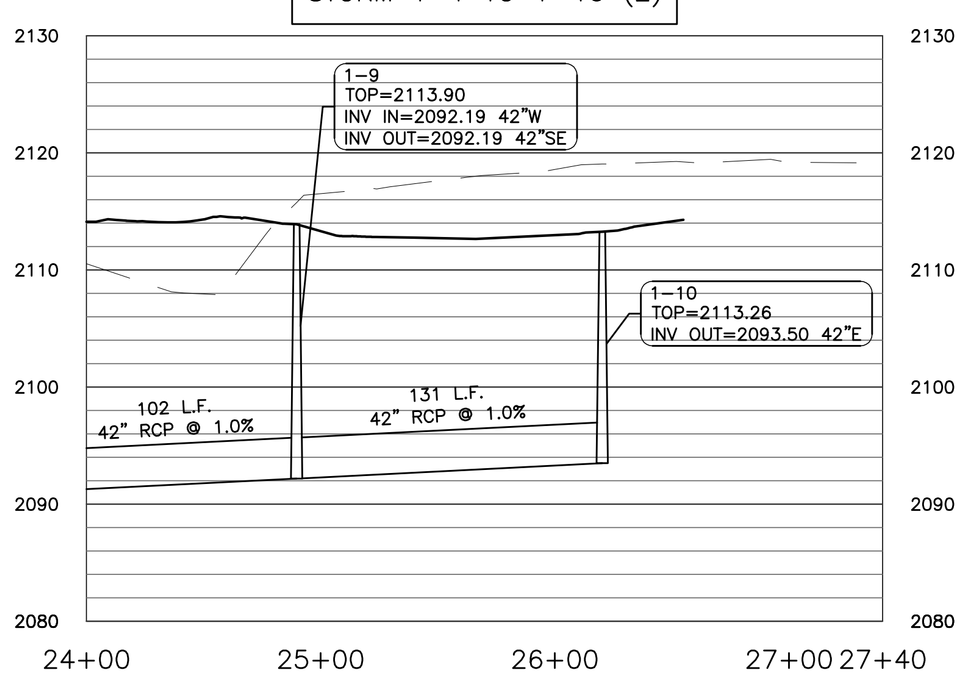

LEGEND

EXISTING GROUND	HORIZONTAL SCALE 1"=50'
PROPOSED GRADE	VERTICAL SCALE 1"=10'

SD 1–2
8' VDOT MH–1
W/R–1772, TY–D LID

SD 1–3
8' VDOT MH–1
W/R–1772, TY–D LID

SD 1–4
6' VDOT MH–1
W/R–1772, TY–D LID

SD 1–5
6' VDOT MH–1
W/R–1772, TY–D LID

SD 1–6
6' VDOT MH–1
W/R–1772, TY–D LID

SD 1–7
6' VDOT MH–1
W/R–1772, TY–D LID

SD 1–8
6' VDOT MH–1
W/R–1772, TY–D LID

SD 1–9
6' VDOT MH–1
W/R–1772, TY–D LID

SD 1–10
6' VDOT MH–1
W/R–1772, TY–D LID

SD 1–11
5' VDOT MH–1
W/R–1772, TY–D LID

SD 2–2
5' VDOT MH–1
W/R–3281–A, TY–C GRATE

SD 2–3
4' VDOT MH–1
W/R–3281–A, TY–C GRATE

SD 2–4
5' VDOT MH–1
W/R–3281–A, TY–C GRATE

SD 2–5
4' VDOT MH–1
W/R–3281–A, TY–C GRATE

SD 2–6
4' VDOT MH–1
W/R–3281–A, TY–C GRATE

SD 2–7
4' VDOT MH–1
W/R–3281–A, TY–C GRATE

SD 2–8
4' VDOT MH–1
W/R–1772, TY–D GRATE

SD 2–9
4' VDOT MH–1
W/R–3281–A, TY–C GRATE

SD 2–10
4' VDOT MH–1
W/R–3281–A, TY–C GRATE

SD 2–11
4' VDOT MH–1
W/R–3281–A, TY–C GRATE

SD 2–12
4' VDOT MH–1
W/R–3281–A, TY–C GRATE

SD 2–13
4' VDOT MH–1
W/R–3281–A, TY–C GRATE

SD 2–14
4' VDOT MH–1
W/R–3281–A, TY–C GRATE

SD 2–15
4' VDOT MH–1
W/R–3281–A, TY–C GRATE

SD 2–16
4' VDOT MH–1
W/R–3281–A, TY–C GRATE

SD 2–17
4' VDOT MH–1
W/R–3281–A, TY–C GRATE

SD 2–18
4' VDOT MH–1
W/R–3281–A, TY–C GRATE

SD 2–19
CLEAN OUT

SD 3–2
6' VDOT MH–1
W/R–1772, TY–D GRATE

SD 3–3
6' VDOT MH–1
W/R–3281–A, TY–C GRATE

SD 3–4
6' VDOT MH–1
W/R–3281–A, TY–C GRATE

SD 3–5
6' VDOT MH–1
W/R–3281–A, TY–C GRATE

SD 3–6
5' VDOT MH–1
W/R–3281–A, TY–C GRATE

SD 3–7
4' VDOT MH–1
W/R–3281–A, TY–C GRATE

SD 3–8
4' VDOT MH–1
W/R–3281–A, TY–C GRATE

SD 3–9
4' VDOT MH–1
W/R–3281–A, TY–C GRATE

SD 3–10
4' VDOT MH–1
W/R–3281–A, TY–C GRATE

SD 3–11
4' VDOT MH–1
W/R–3281–A, TY–C GRATE

SD 3–12
4' VDOT MH–1
W/R–3281–A, TY–C GRATE

SD 3–13
4' VDOT MH–1
W/R–3281–A, TY–C GRATE

SD 3–14
4' VDOT MH–1
W/R–3281–A, TY–C GRATE

SD 3–15
4' VDOT MH–1
W/R–3281–A, TY–C GRATE

SD 3–16
4' VDOT MH–1
W/R–3281–A, TY–C GRATE

SD 3–17
4' VDOT MH–1
W/R–1772, TY–D GRATE

SD 3–18
5' VDOT MH–1
W/R–1772, TY–D GRATE

SD 3–19
4' VDOT MH–1
W/R–3281–A, TY–C GRATE

SD 3–20
4' VDOT MH–1
W/R–1772, TY–D GRATE

SD 3–21
4' VDOT MH–1
W/R–1772, TY–D GRATE

SD 3–22
VDOT DI–1

SD 3–23
VDOT DI–1

SD 3–24
VDOT DI–1

SD 3–25
5' VDOT MH–1
W/R–3281–A, TY–C GRATE

SD 3–26
4' VDOT MH–1
W/R–1772, TY–D GRATE

SD 3–27
4' VDOT MH–1
W/R–1772, TY–D GRATE

SD 3–28
4' VDOT MH–1
W/R–1772, TY–D GRATE

SD 3–29
4' VDOT MH–1
W/R–1772, TY–D GRATE

SD 3–30
4' VDOT MH–1
W/R–3281–A, TY–C GRATE

SD 3–31
4' VDOT MH–1
W/R–3281–A, TY–C GRATE

SD 3–32
4' VDOT MH–1
W/R–3281–A, TY–C GRATE

SD 3–33
4' VDOT MH–1
W/R–3281–A, TY–C GRATE

SD 3–34
4' VDOT MH–1
W/R–3281–A, TY–C GRATE

SD 3–35
4' VDOT MH–1
W/R–3281–A, TY–C GRATE

SD 3–36
4' VDOT MH–1
W/R–3281–A, TY–C GRATE

SD 3–37
4' VDOT MH–1
W/R–3281–A, TY–C GRATE

SD 3–38
4' VDOT MH–1
W/R–3281–A, TY–C GRATE

SD 3–39
4' VDOT MH–1
W/R–3281–A, TY–C GRATE

SD 3–40
4' VDOT MH–1
W/R–3281–A, TY–C GRATE

SD 3–41
4' VDOT MH–1
W/R–1772, TY–D GRATE

SD 3–42
CLEAN OUT

SD 3–43
CLEAN OUT

SD 3–44
CLEAN OUT

SD 3–45
4' VDOT MH–1
W/R–1772, TY–D LID

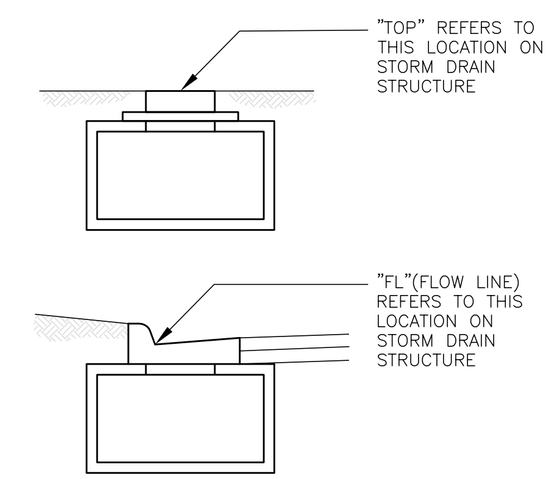

TOWN ENGINEER	DATE
TOWN PLANNER	DATE

COMMONWEALTH OF VIRGINIA
04 MAY 07
TREVOR W. KIMZEY
No. 036354
PROFESSIONAL ENGINEER

ANDERSON & ASSOCIATES, INC.
Professional Design Services
www.andassoc.com
Virginia - North Carolina - Tennessee
100 Ardmore St.
Blacksburg, Va. 24060
540-552-5592

DATE	: 04 MAY 07
DESIGNED:	RJH
DRAWN	: CMW
CHECKED :	TMK
QA / QC	: MTC

REV. #	COMMENTS	DATE
----	----	----
----	----	----
----	----	----
----	----	----
----	----	----

FIRST & MAIN
PHASE 1
BLACKSBURG, VIRGINIA

STORM PROFILES 1

DOCUMENT NO.
22559 – 110
SHEET
C2.22

Baker, Robbie / 5/3/2007 3:20 PM / u:\22\22559\22559eng\design\plans_lsc\22559_sheet_drainage.dwg