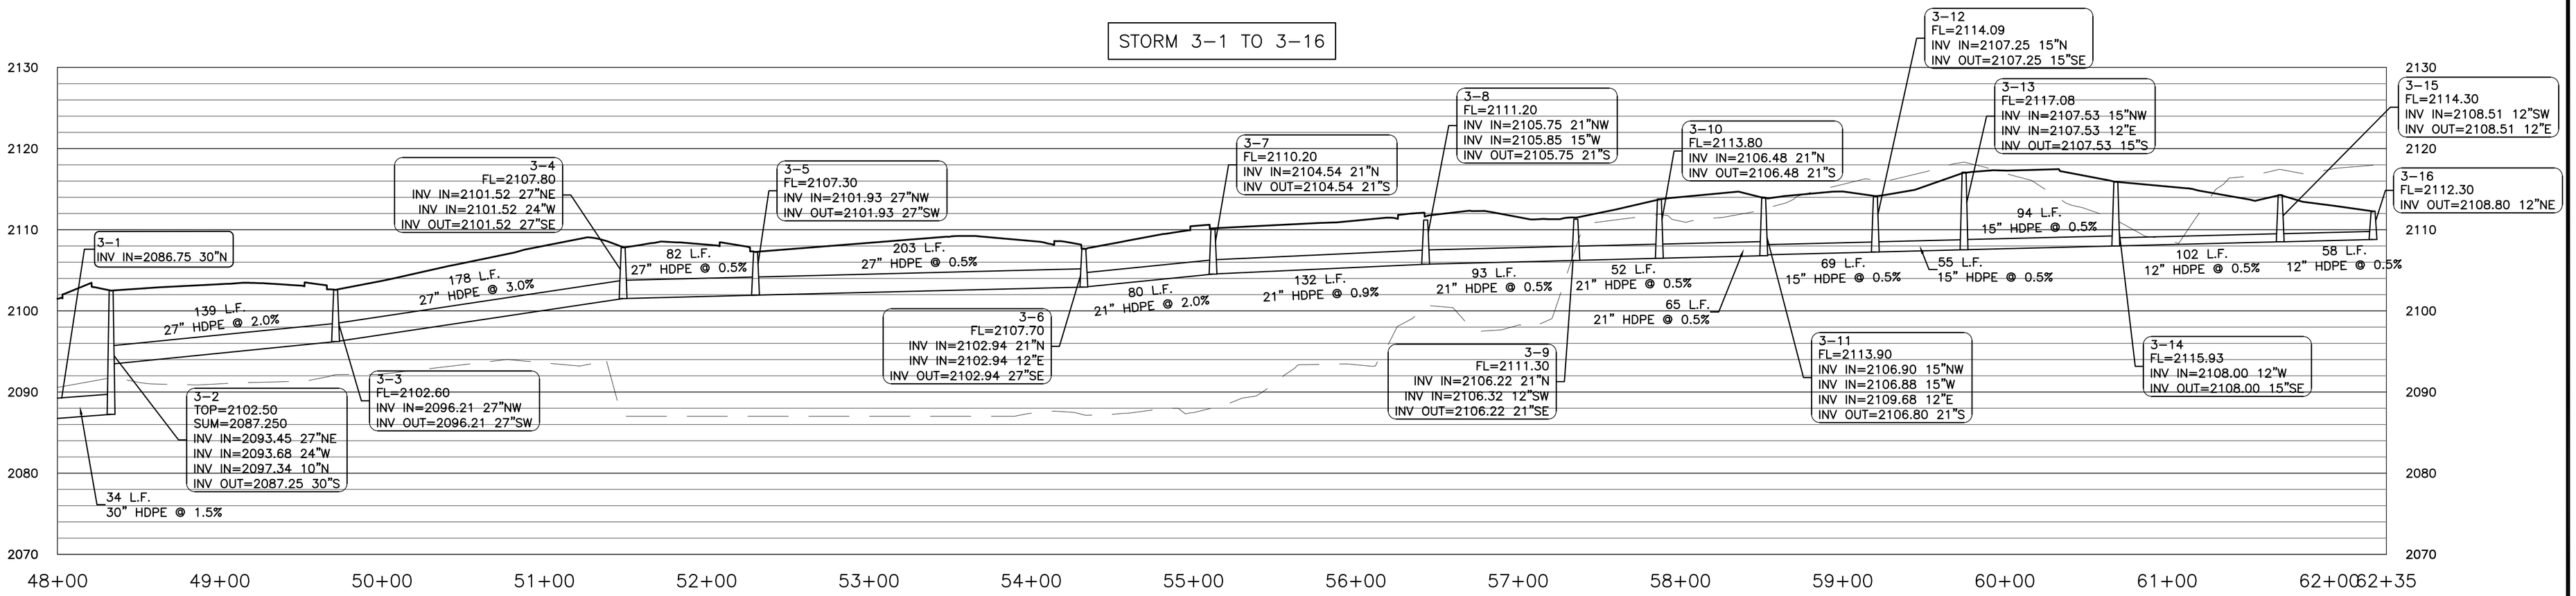

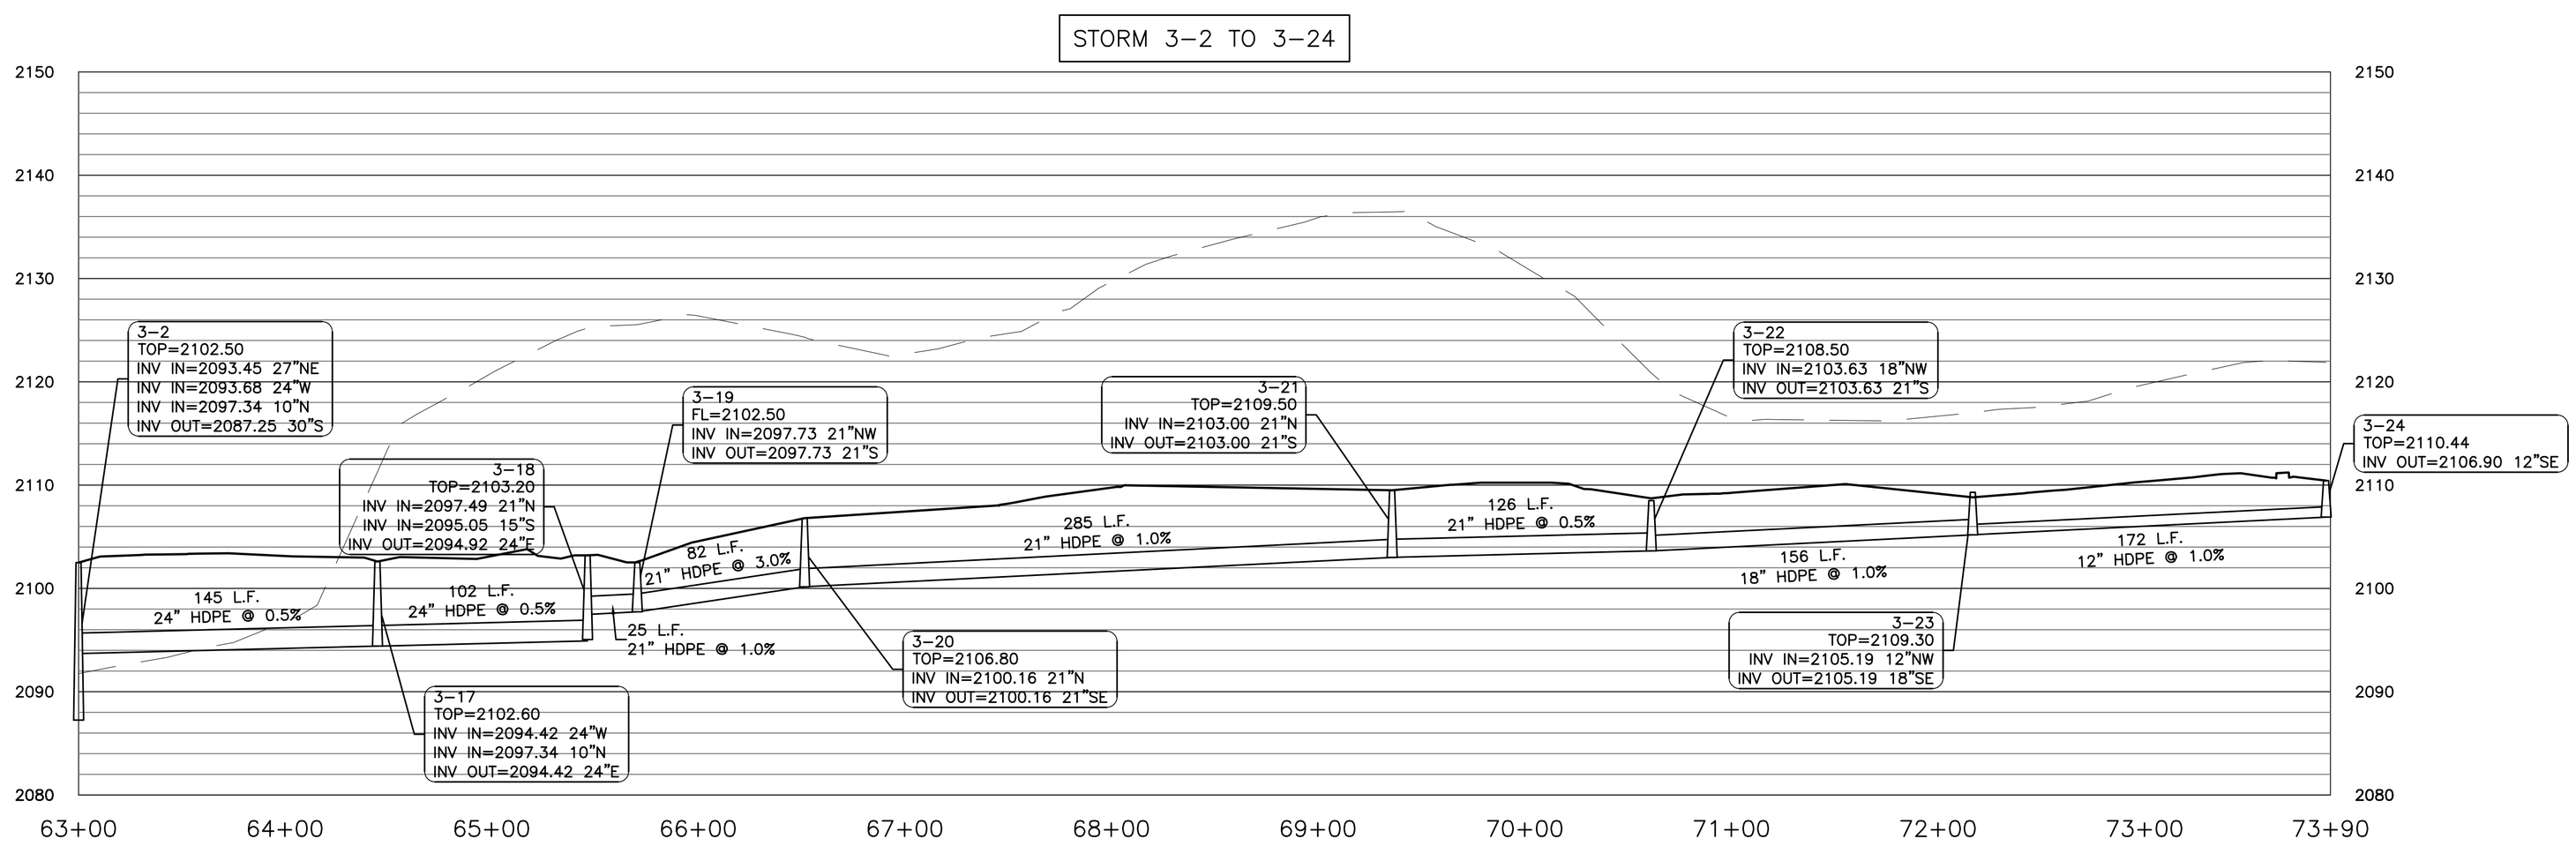

LEGEND

EXISTING GROUND
PROPOSED GRADE

HORIZONTAL SCALE 1"=50'
VERTICAL SCALE 1"=10'

COMMONWEALTH OF VIRGINIA
04 MAY 07
TREVOR W. KIMZEY
No. 036354
PROFESSIONAL ENGINEER

TOWN ENGINEER	DATE
TOWN PLANNER	DATE

ANDERSON & ASSOCIATES, INC.
Professional Design Services
www.andassoc.com
Virginia - North Carolina - Tennessee
100 Ardmore St.
Blacksburg, Va. 24060
540-552-5592

DATE	04 MAY 07
DESIGNED	RJH
DRAWN	CMW
CHECKED	TMK
QA / QC	MTC

REV. #	COMMENTS	DATE
----	----	----
----	----	----
----	----	----
----	----	----
----	----	----

FIRST & MAIN
PHASE 1
BLACKSBURG, VIRGINIA

STORM PROFILES 3

DOCUMENT NO.
22559 – 110
SHEET
C2.24

Baker, Robbie / 5/3/2007 3:20 PM / u:\22\22559\22559eng\design\plans_isc\22559_sheet_drainage.dwg