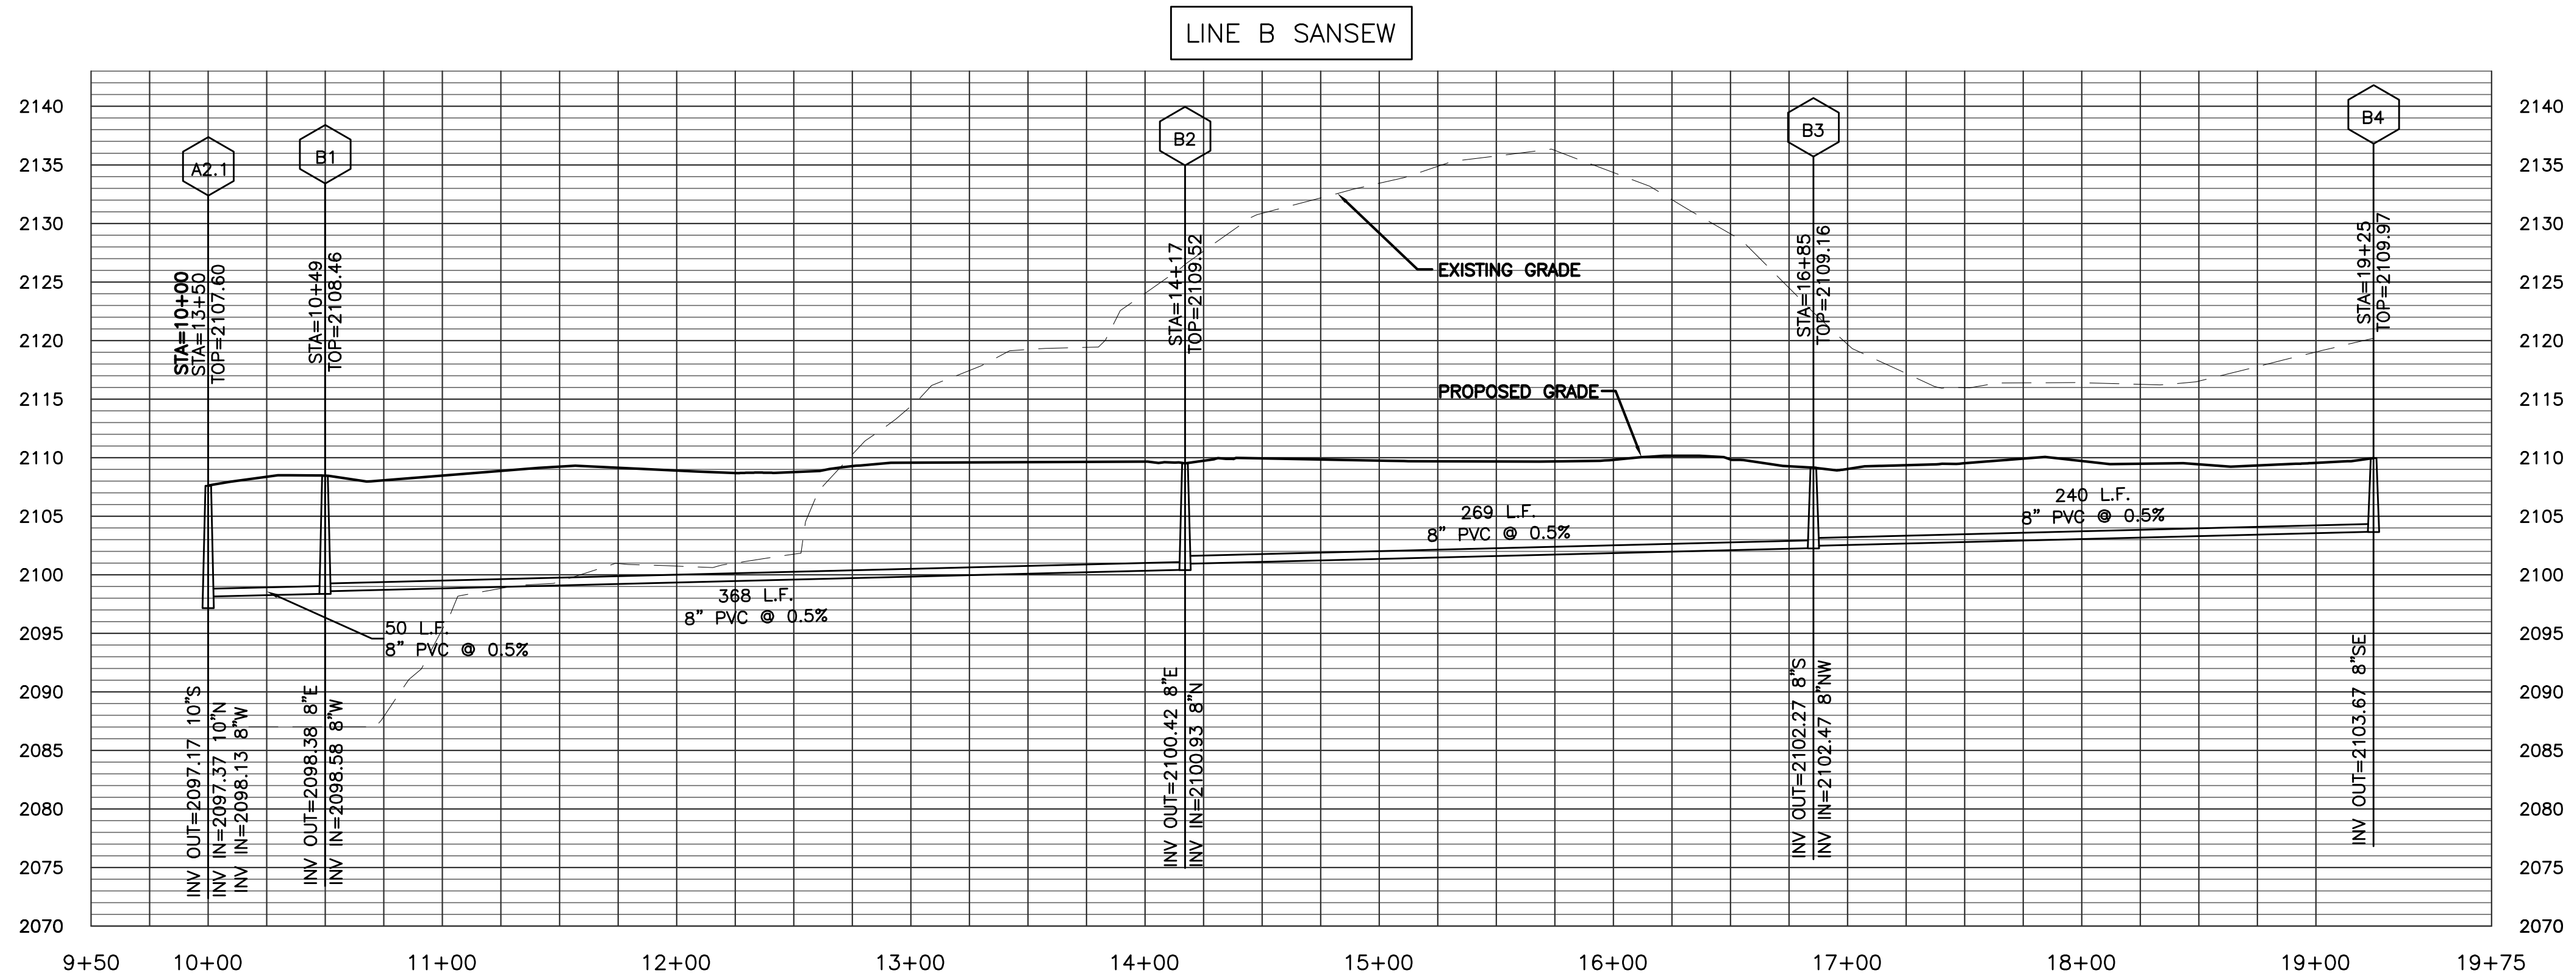

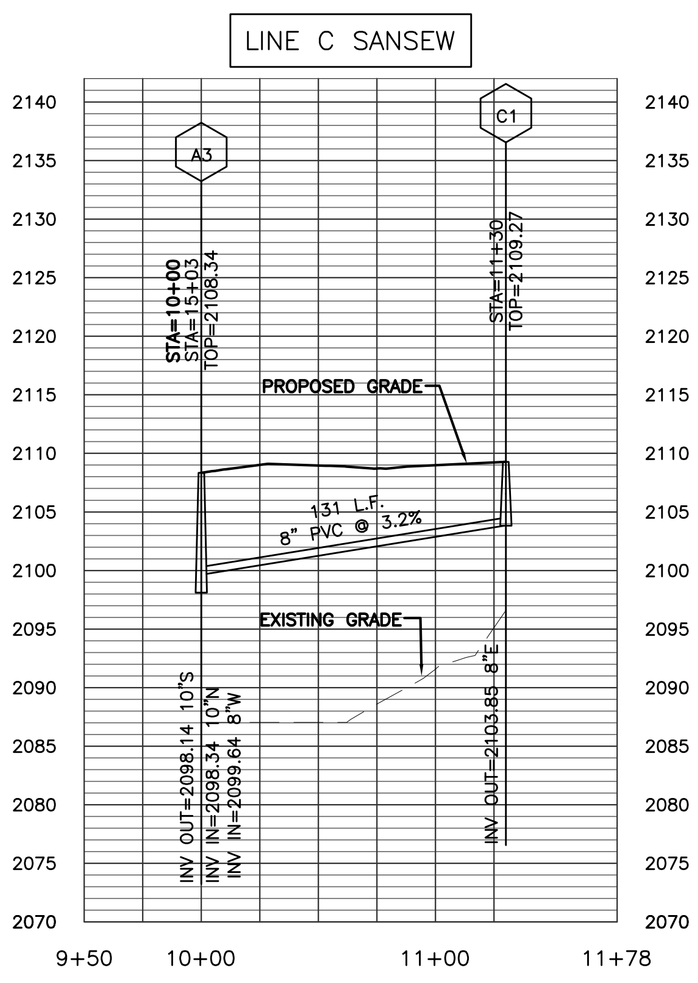

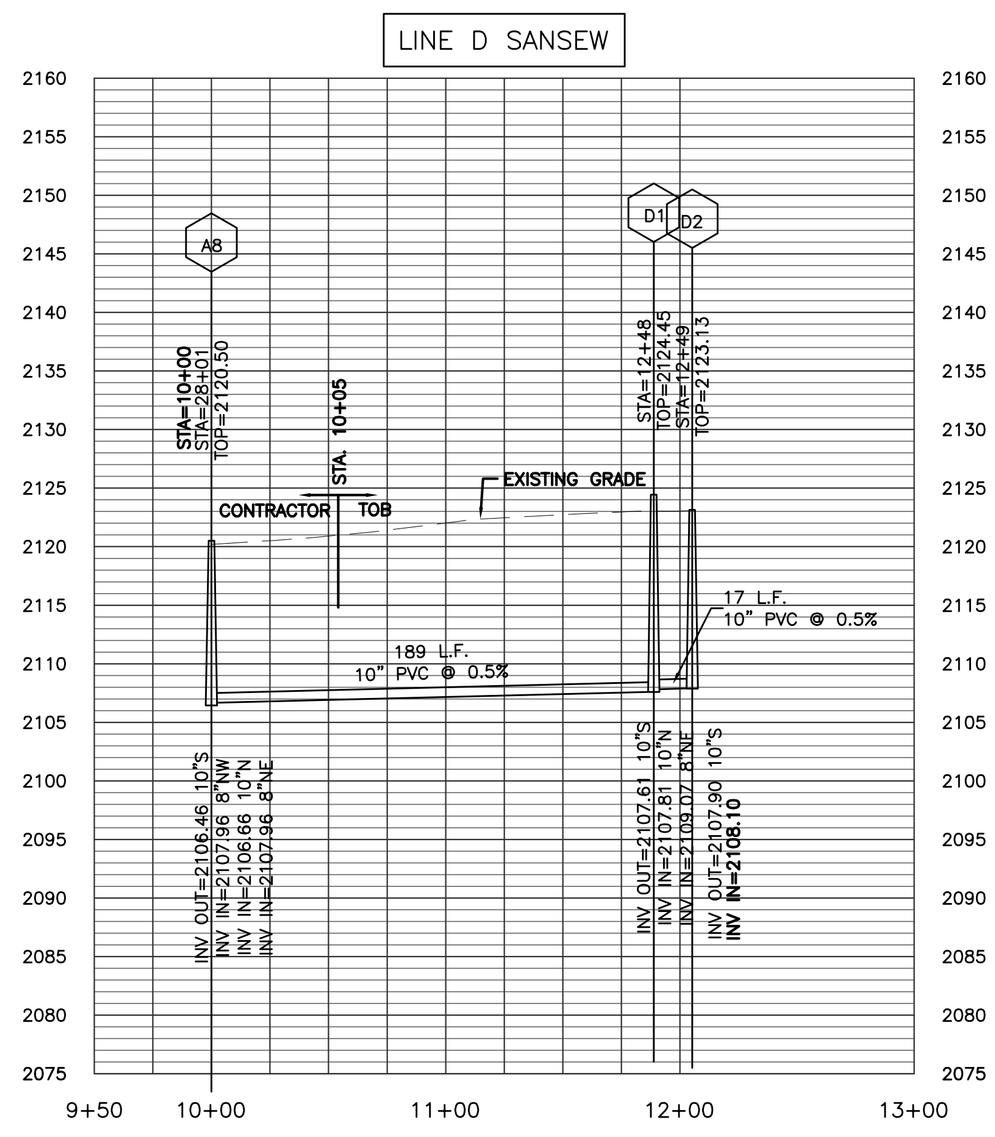

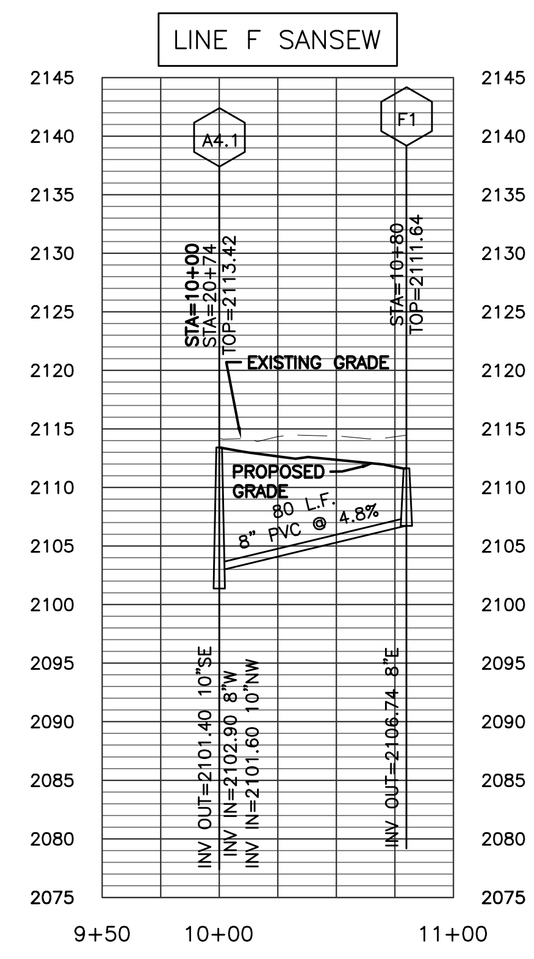

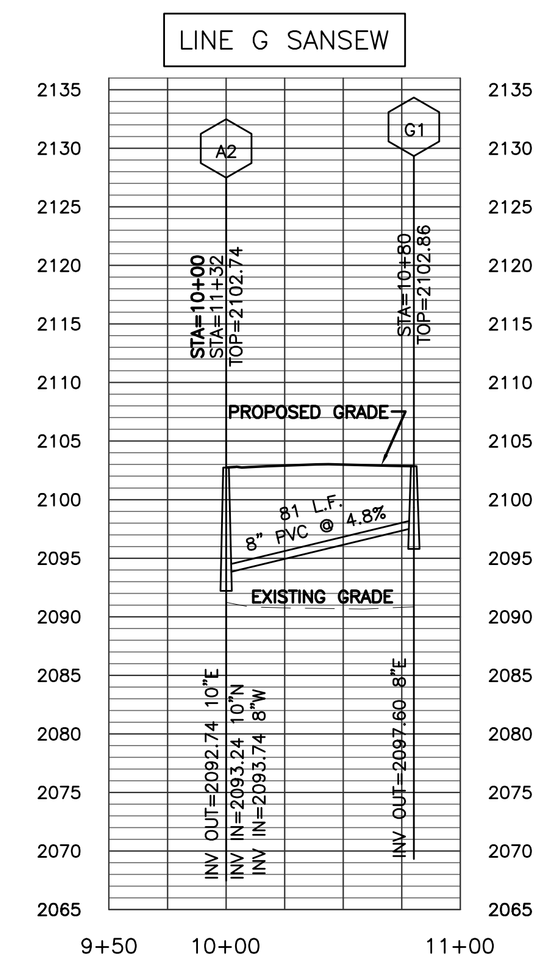

COMMONWEALTH OF VIRGINIA
KELLY DUNN
5/4/07
NO. 39089
PROFESSIONAL ENGINEER

ANDERSON & ASSOCIATES, INC.
Professional Design Services
www.andassoc.com
Virginia - North Carolina - Tennessee
100 Ardmore St.
Blacksburg, Va. 24060
540-552-5592

DATE	: 04 MAY 07
DESIGNED:	----
DRAWN	: ----
CHECKED :	----
QA / QC	: MTC

REV. #	COMMENTS	DATE
----	----	----
----	----	----
----	----	----
----	----	----
----	----	----

FIRST & MAIN
PHASE 1
BLACKSBURG, VIRGINIA

LINES B, C, D, F, & G SANITARY SEWER PROFILES

DOCUMENT NO.
22559 – 110
SHEET
C4.18

Baker, Robbie / 5/3/2007 4:31 PM / u:\22\22559\22559eng\design\plans_lsc\22559_sheet_utilities.dwg