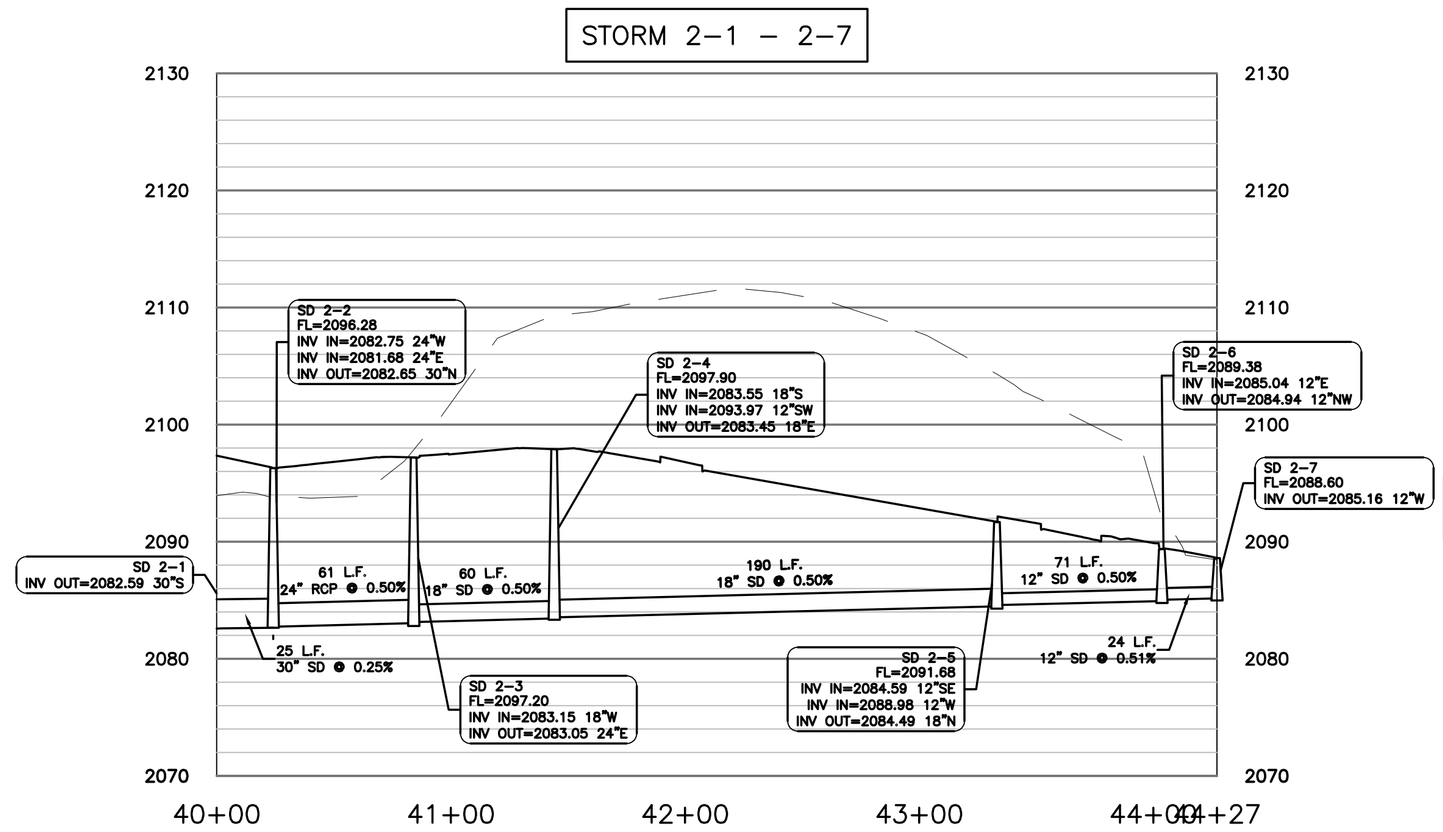


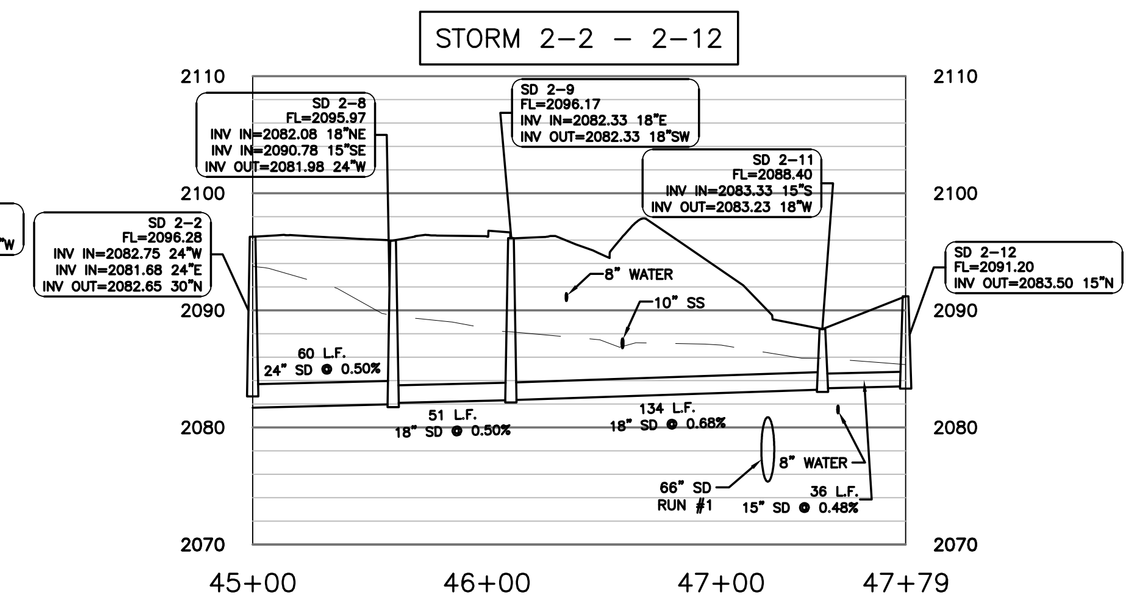


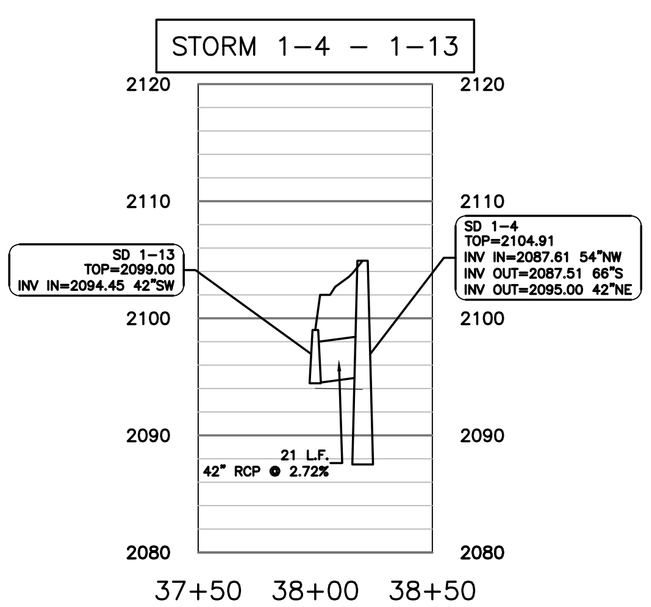


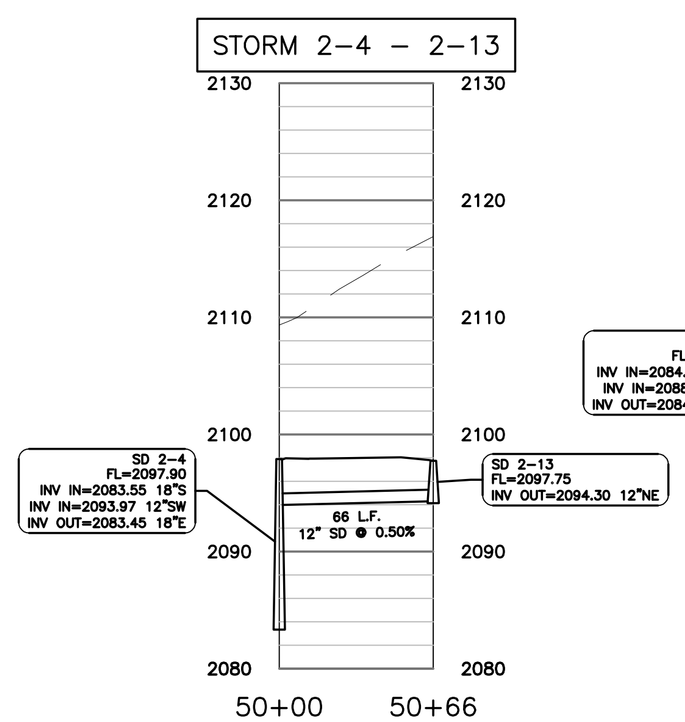


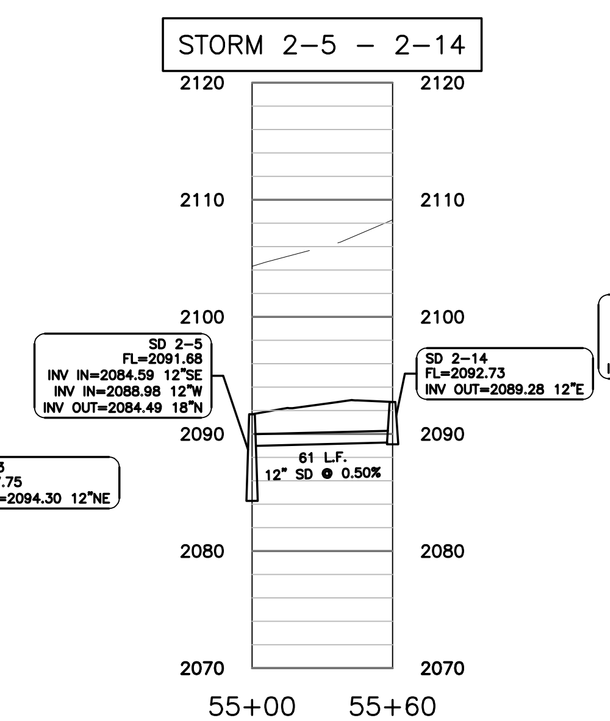


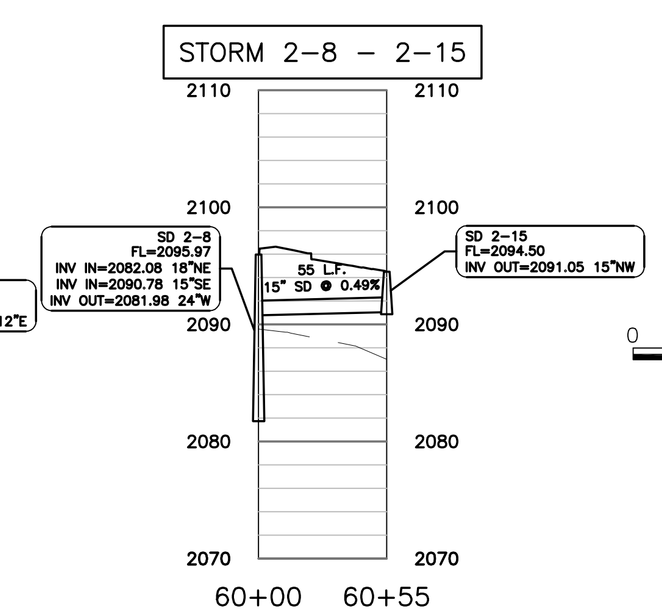


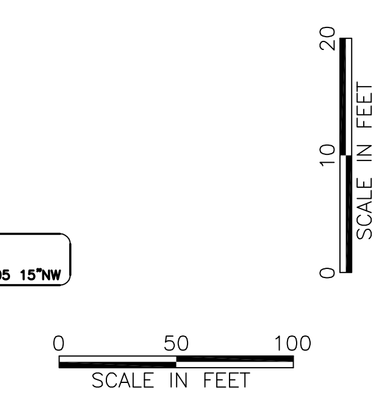


LEGEND

| | |
|---|---|
| EXISTING GROUND | HORIZONTAL SCALE 1"=50' |
| PROPOSED GRADE | VERTICAL SCALE 1"=10' |

| | |
|---|---|
| TOWN ENGINEER | DATE |
| TOWN PLANNER | DATE |

COMMONWEALTH OF VIRGINIA
24 JUL 07
TREVOR M. KIMZEY
No. 036354
PROFESSIONAL ENGINEER


**ANDERSON & ASSOCIATES, INC.**
Professional Design Services
www.andassoc.com
Virginia - North Carolina - Tennessee
100 Ardmore St.
Blacksburg, Va. 24060
540-552-5592


| | |
|---|---|
| DATE | : 24 JUL 07 |
| DESIGNED | : RJH |
| DRAWN | : MSM |
| CHECKED | : TMK |
| QA / QC | : MTC |

| REV. # | COMMENTS | DATE |
|---|---|---|
| ---- | ---- | ---- |
| ---- | ---- | ---- |
| ---- | ---- | ---- |
| ---- | ---- | ---- |
| ---- | ---- | ---- |

**FIRST & MAIN**
PHASE 1
BLACKSBURG, VIRGINIA

**STORM PROFILES 2**

DOCUMENT NO.
**22559 – 210**
SHEET
**C2.23**


Moy, Michael / 7/24/2007 7:21 AM / u:\22\22559\22559eng\design\plans_lsc\22559_sheet_grading.dwg