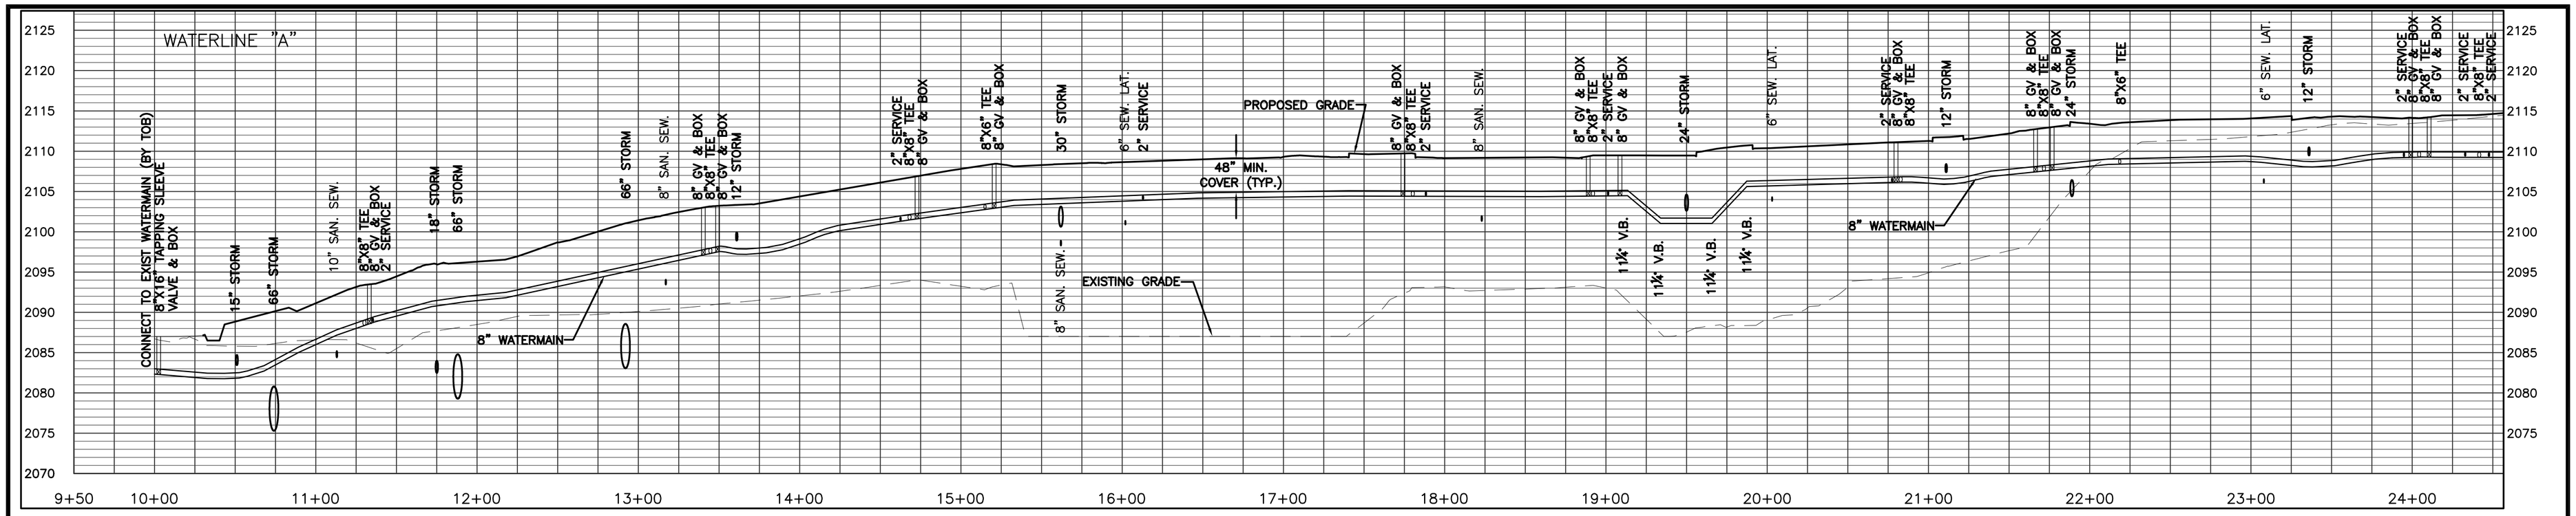

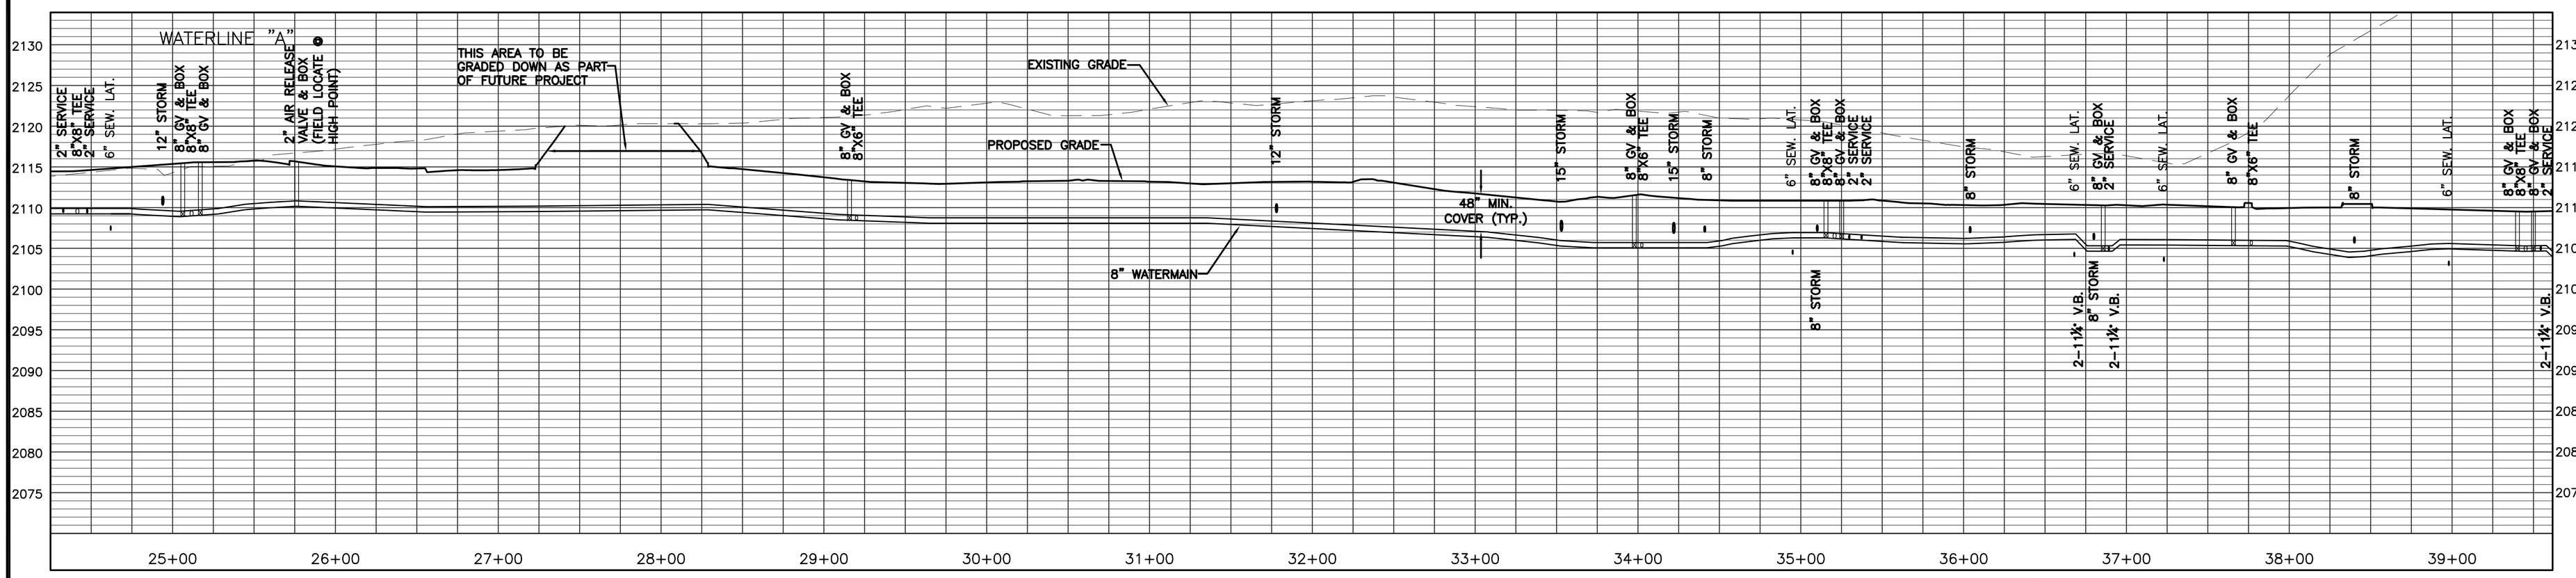

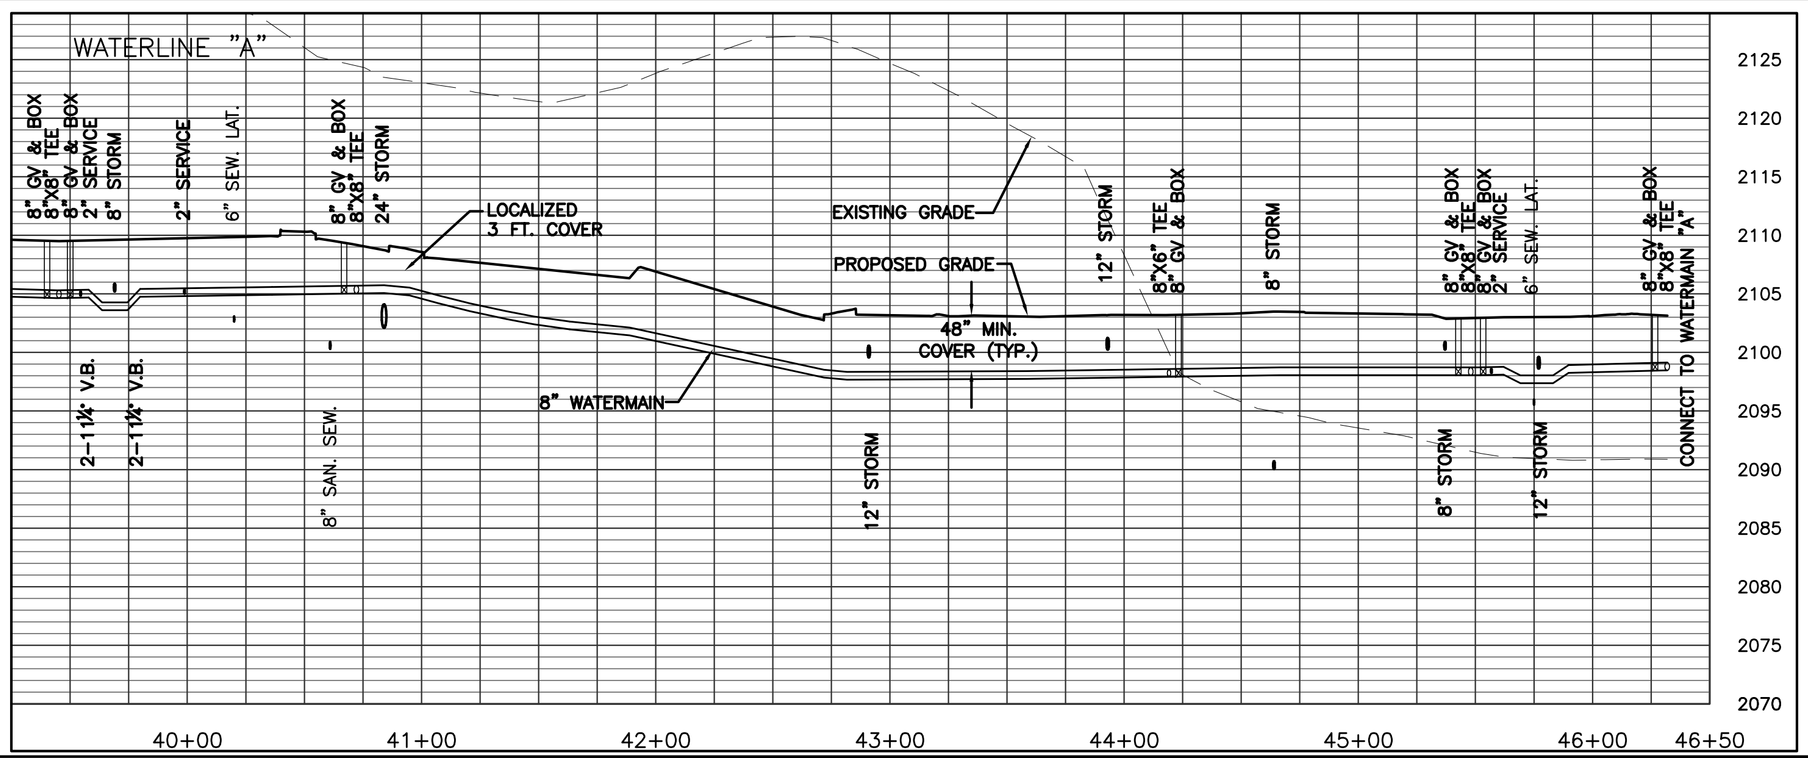

COMMONWEALTH OF VIRGINIA
J. KELLY DUNN
7/24/07
Lic. No. 39069
PROFESSIONAL ENGINEER

TOWN ENGINEER	DATE
TOWN PLANNER	DATE

ANDERSON & ASSOCIATES, INC.
Professional Design Services
www.andassoc.com
Virginia - North Carolina - Tennessee
100 Ardmore St.
Blacksburg, Va. 24060
540-552-5592

DATE	: 24 JUL 07
DESIGNED	: ----
DRAWN	: ----
CHECKED	: ----
QA / QC	: MTC

REV. #	COMMENTS	DATE
----	----	----
----	----	----
----	----	----
----	----	----
----	----	----

FIRST & MAIN
PHASE 1
BLACKSBURG, VIRGINIA

LINE A WATER PROFILE

DOCUMENT NO.
22559 – 210
SHEET
C4.19

Dunford, Carmen / 7/24/2007 9:13 AM / u:\25\25469\25469eng\design\25469_tdd_design\dwg\25469001design.dwg