STORM 4-3 – 4-19

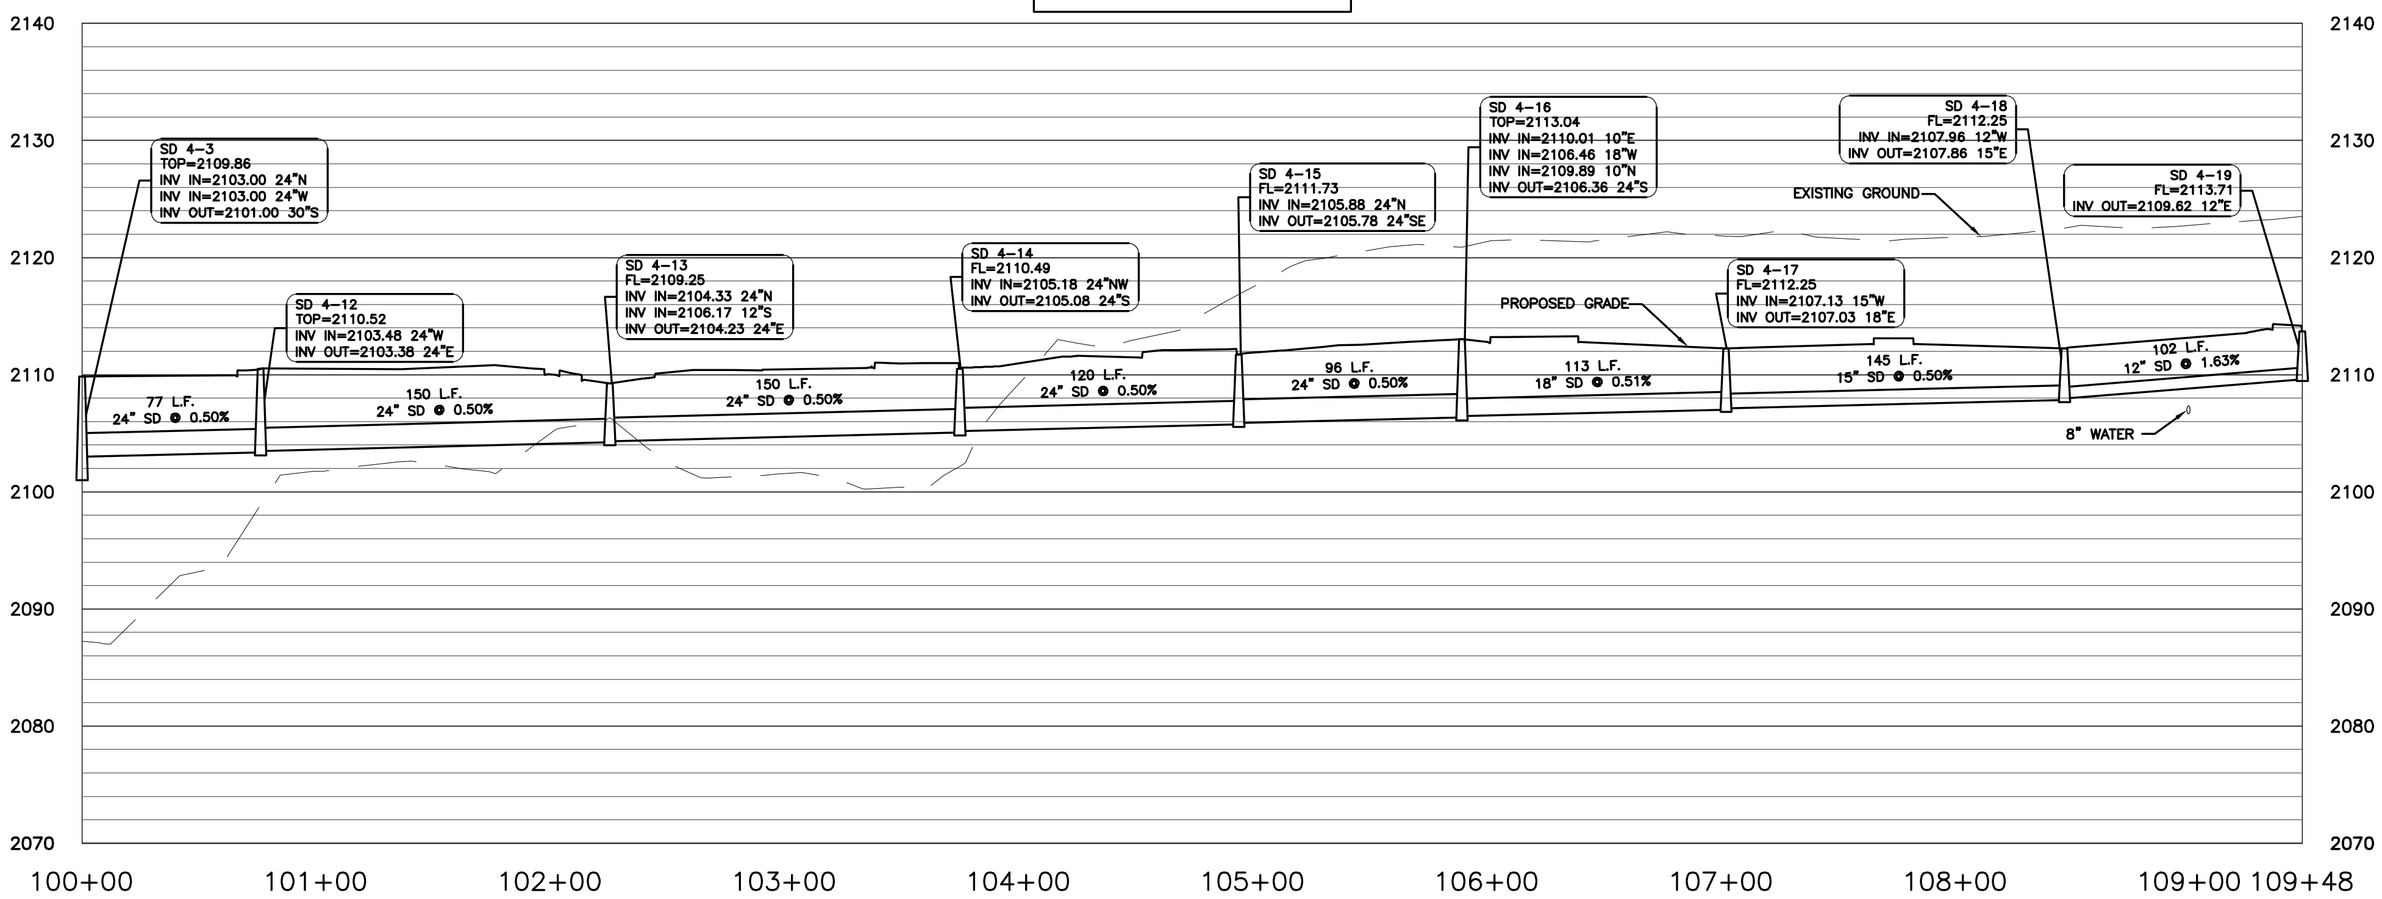

STORM 4-6 – 4-25

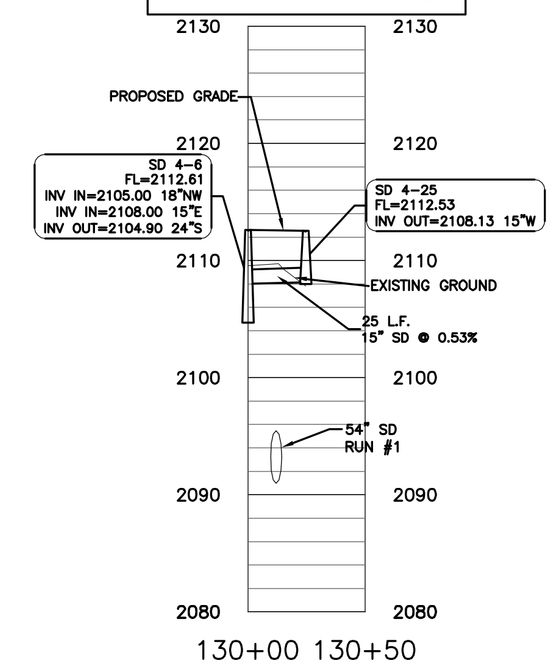

STORM 4-7 – 4-26

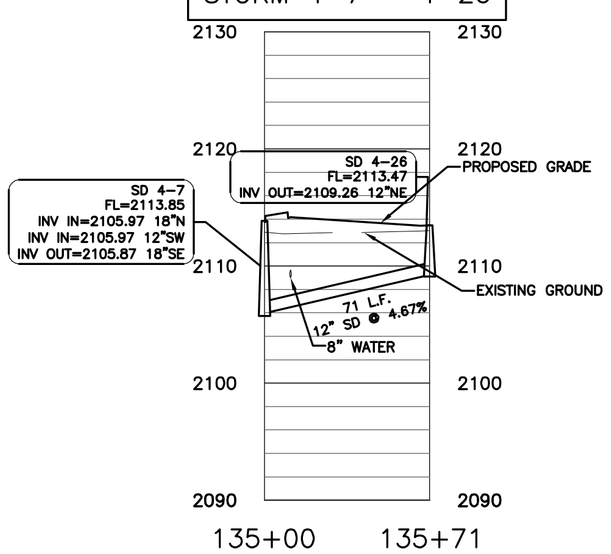

STORM 4-8 – 4-28

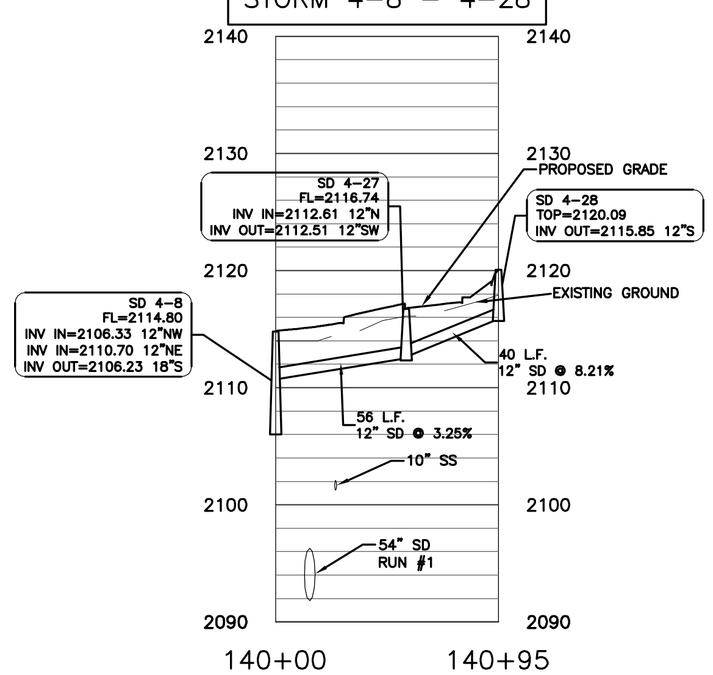

STORM 5-1 – 5-6

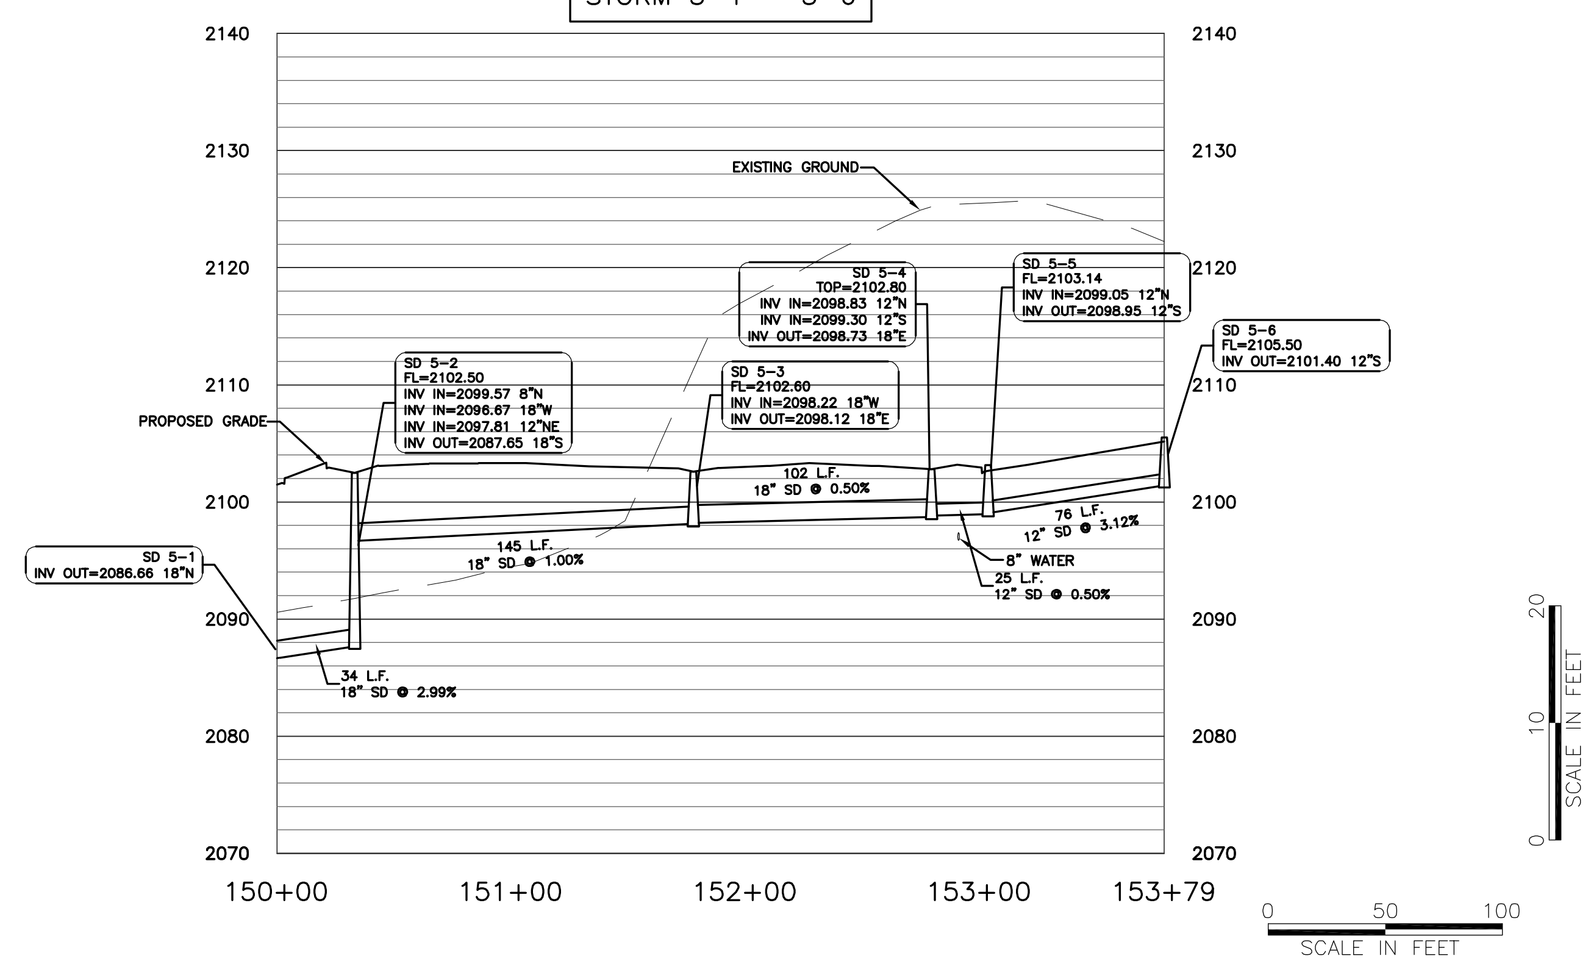

0 10 20 SCALE IN FEET

COMMONWEALTH OF VIRGINIA
27 AUG 07
TREVOR M. KIMZEY
No. 036354
PROFESSIONAL ENGINEER

LEGEND

EXISTING GROUND
PROPOSED GRADE

HORIZONTAL SCALE 1"=50'
VERTICAL SCALE 1"=10'

TOWN ENGINEER	DATE
TOWN PLANNER	DATE

ANDERSON & ASSOCIATES, INC.
Professional Design Services
www.andassoc.com
Virginia - North Carolina - Tennessee
100 Ardmore St.
Blacksburg, Va. 24060
540-552-5592

DATE	: 27 AUG 07
DESIGNED:	RJH
DRAWN	: MSM
CHECKED :	TMK
QA / QC	: MTC

REV. #	COMMENTS	DATE
----	----	----
----	----	----
----	----	----
----	----	----
----	----	----

FIRST & MAIN
PHASE 1
BLACKSBURG, VIRGINIA

STORM PROFILES 4

DOCUMENT NO.
22559 – 310
SHEET
C2.25

May, Michael / 8/27/2007 1:22 PM / u:\22\22559\22559eng\design\plans_lsc\22559_sheet_drainage.dwg