


KEY MAP

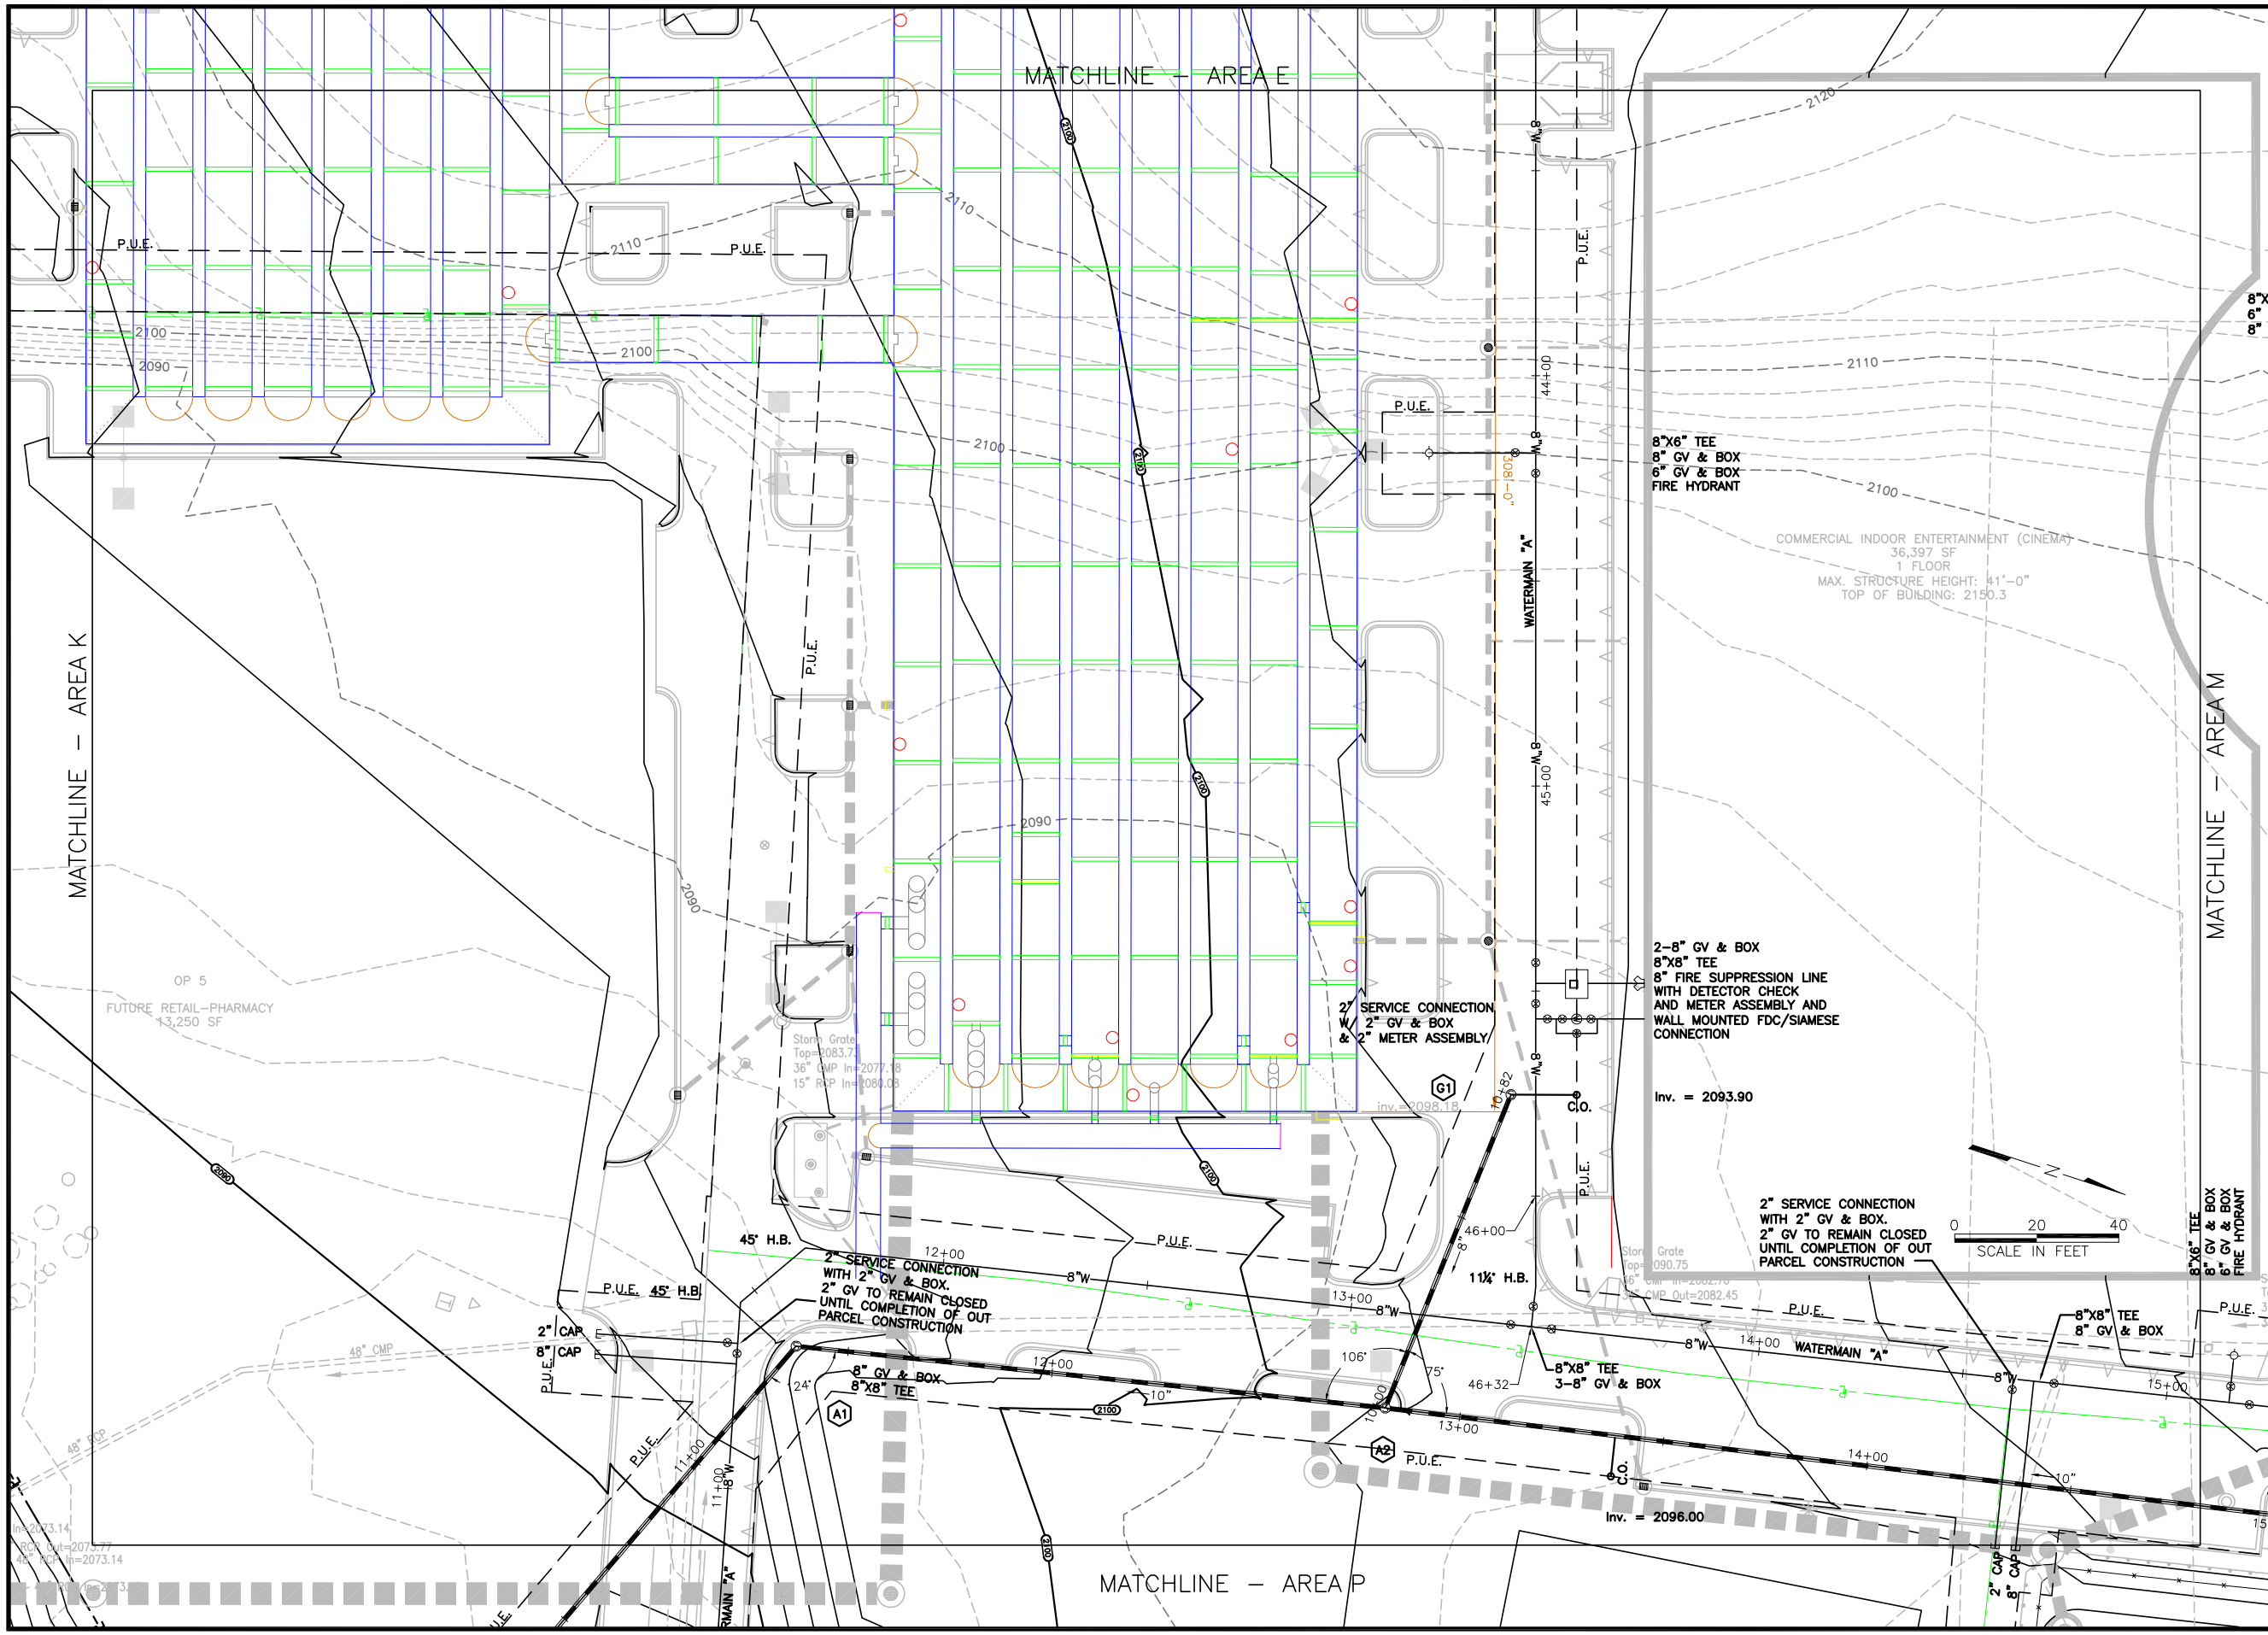


UTILITY LEGEND

| | |
|---|---|
| PROPOSED WATER | 8"W |
| PROPOSED GATE VALVE | |
| PROPOSED FIRE HYDRANT | |
| PROPOSED WATER METER | |
| PROPOSED SANITARY SEWER LINE | 10" |
| PROPOSED MANHOLE | |
| PROPOSED MANHOLE DESIGNATOR | F1 |
| PROPOSED SEWER CLEANOUT | C.O. |
| 1,000 GALLON GREASE TRAP | |
| 8" FIRE SUPPRESSION LINE WITH DETECTOR CHECK AND METER ASSEMBLY | |
| UTILITY/STRUCTURE TO BE ABANDONED | |
| FDC/SIAMESE CONNECTION | |
| TOWN OF BLACKSBURG | TOB |
| METER ASSEMBLY | |
| STRUCTURE TO BE REMOVED | |
| UTILITY TO BE REMOVED | |
| 2" AIR RELEASE VALVE | |
| MANHOLE | MH |

COMMONWEALTH OF VIRGINIA
J. KELLY DUNN
8/27/07
Lic. No. 39069
PROFESSIONAL ENGINEER

| | |
|---|---|
| TOWN ENGINEER | DATE |
| TOWN PLANNER | DATE |

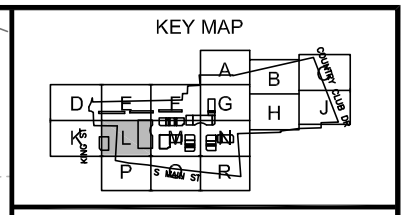**ANDERSON & ASSOCIATES, INC.**
Professional Design Services
www.andassoc.com
Virginia - North Carolina - Tennessee
100 Ardmore St.
Blacksburg, Va. 24060
540-552-5592

| | |
|---|---|
| DATE | 27 AUG 07 |
| DESIGNED | JKD |
| DRAWN | CBD |
| CHECKED | TMK |
| QA / QC | MTC |

| REV. # | COMMENTS | DATE |
|---|---|---|
| -- | -- | -- |
| -- | -- | -- |
| -- | -- | -- |
| -- | -- | -- |
| -- | -- | -- |

**FIRST & MAIN**
PHASE 1
BLACKSBURG, VIRGINIA

**UTILITY PLAN**
**AREA L**

DOCUMENT NO.
22559 – 310
SHEET
C4.12

Dunford, Carmen / 8/27/2007 12:01 PM / u:\22\22559\22559eng\design\plans_lsc\22559_sheet_utilities.dwg