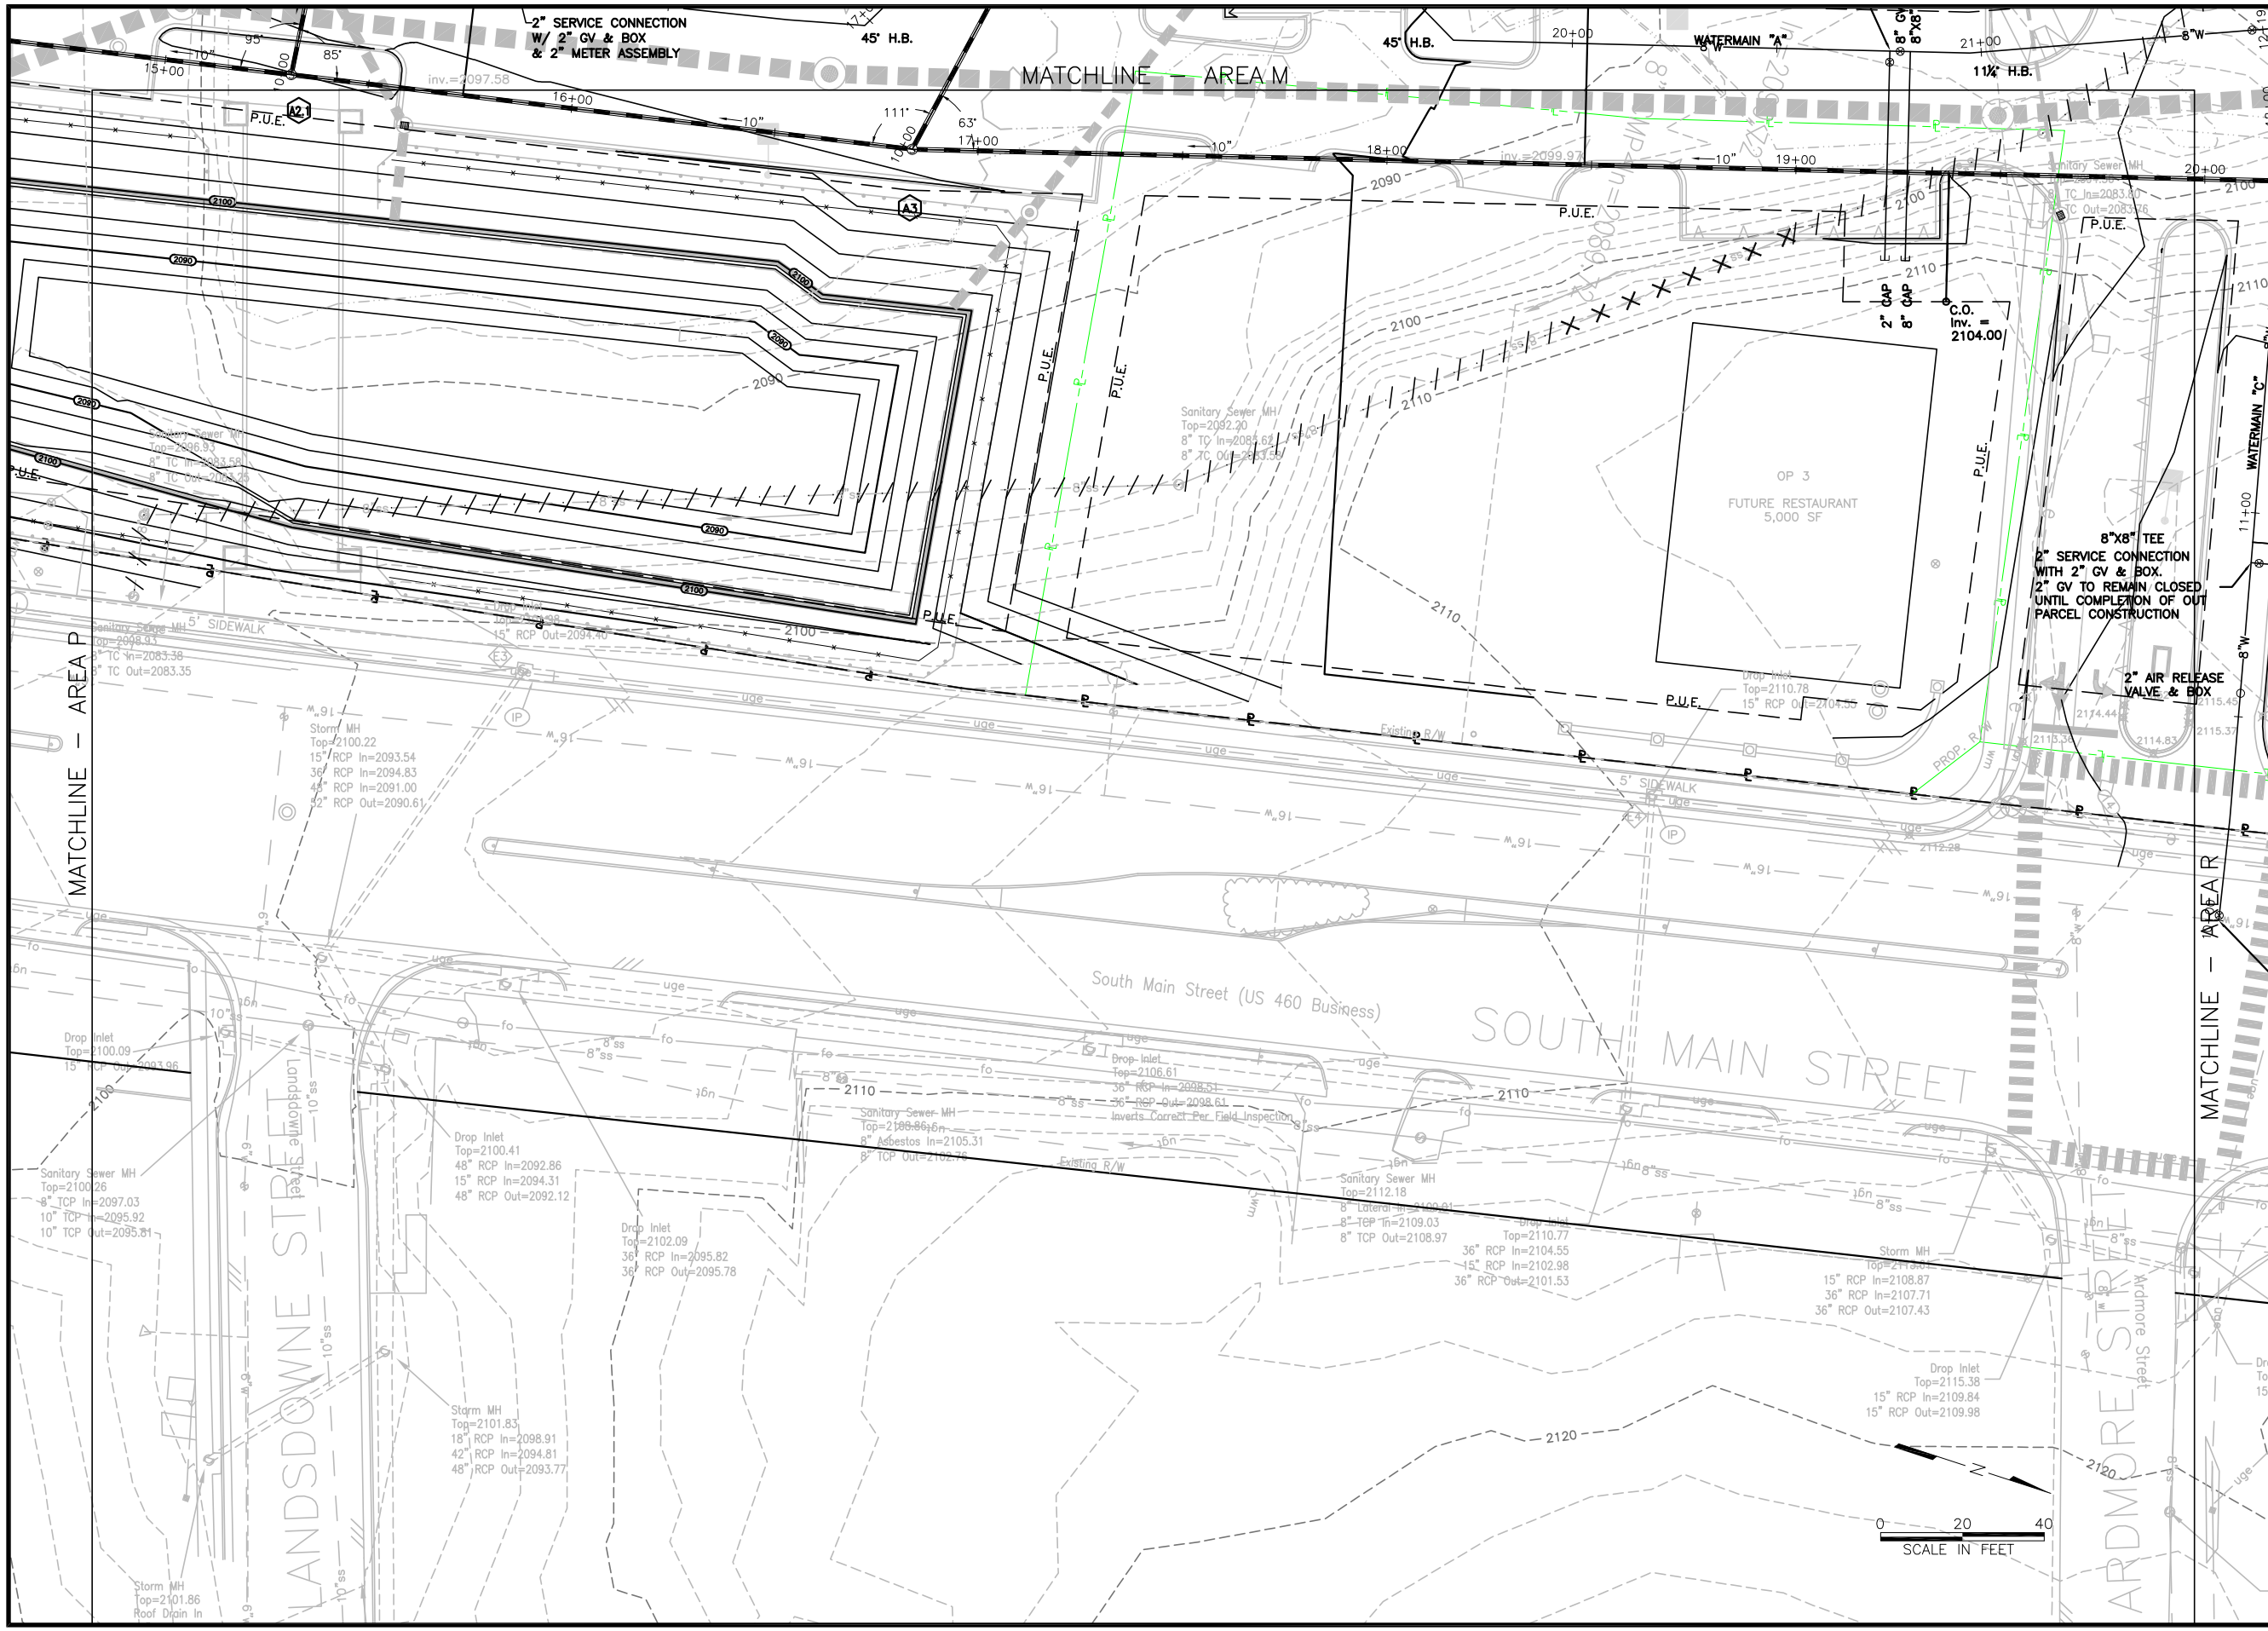

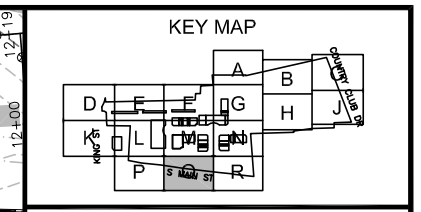

UTILITY LEGEND

PROPOSED WATER	—8"W—
PROPOSED GATE VALVE	⊗
PROPOSED FIRE HYDRANT	
PROPOSED WATER METER	Ⓦ
PROPOSED SANITARY SEWER LINE	—10"—
PROPOSED MANHOLE	Ⓢ
PROPOSED MANHOLE DESIGNATOR	F1
PROPOSED SEWER CLEANOUT	C.O.
1,000 GALLON GREASE TRAP	
8" FIRE SUPPRESSION LINE WITH DETECTOR CHECK AND METER ASSEMBLY	
UTILITY/STRUCTURE TO BE ABANDONED	/ / / /
FDC/SIAMESE CONNECTION	
TOWN OF BLACKSBURG	TOB
METER ASSEMBLY	
STRUCTURE TO BE REMOVED	X
UTILITY TO BE REMOVED	X X X
2" AIR RELEASE VALVE	o
MANHOLE	MH

COMMONWEALTH OF VIRGINIA
J. KELLY DUNN
8/27/07
LIC. No. 39069
PROFESSIONAL ENGINEER

TOWN ENGINEER	DATE
TOWN PLANNER	DATE

ANDERSON & ASSOCIATES, INC.
Professional Design Services
www.andassoc.com
Virginia - North Carolina - Tennessee
100 Ardmore St.
Blacksburg, Va. 24060
540-552-5592

DATE	: 27 AUG 07
DESIGNED	: JKD
DRAWN	: CBD
CHECKED	: TMK
QA / QC	: MTC

REV. #	COMMENTS	DATE
---	---	---
---	---	---
---	---	---
---	---	---
---	---	---

FIRST & MAIN
PHASE 1
BLACKSBURG, VIRGINIA

UTILITY PLAN
AREA Q

DOCUMENT NO.
22559 – 310
SHEET
C4.16

Dunford, Carmen / 8/27/2007 12:01 PM / u:\22\22559\22559eng\design\plans_lsc\22559_sheet_utilities.dwg