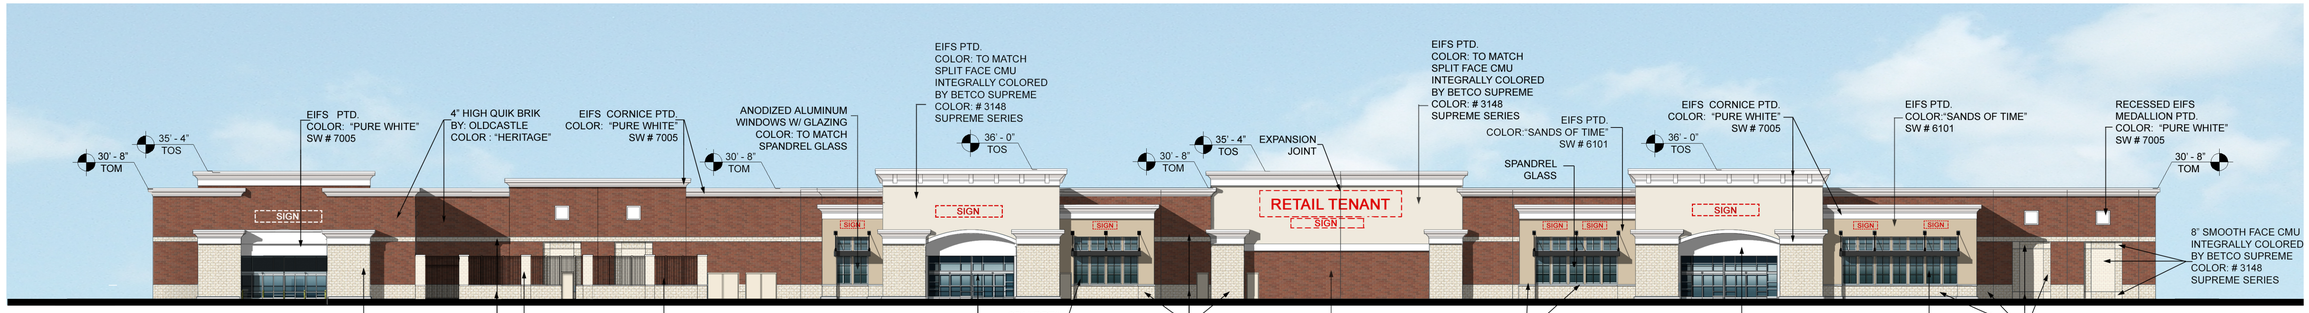

FRONT ELEVATION

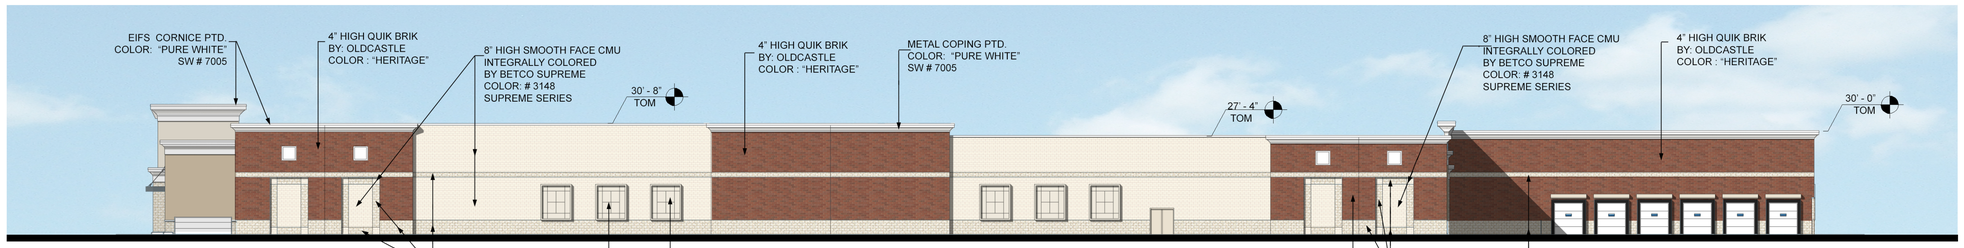

RIGHT ELEVATION

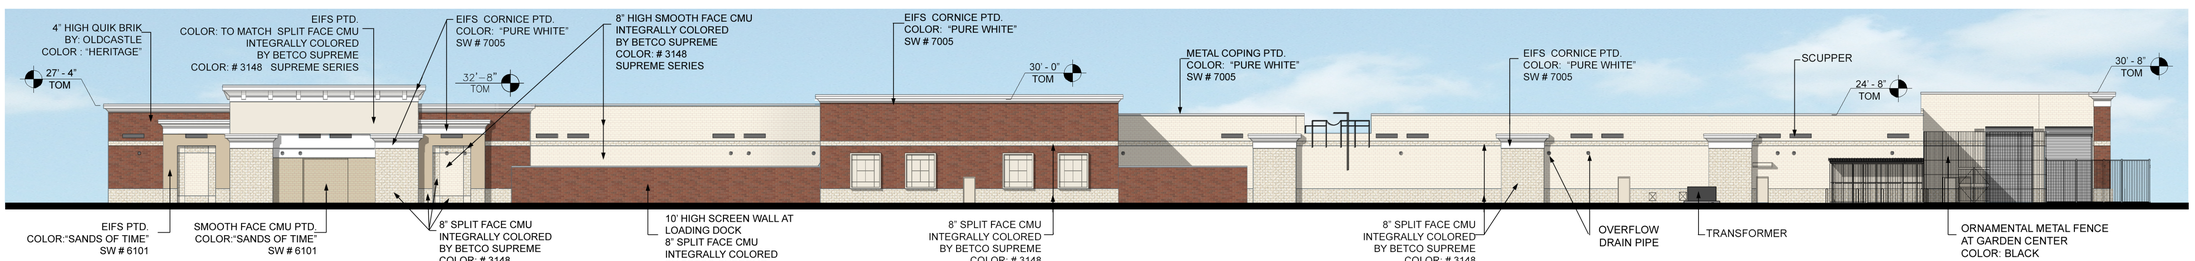

REAR ELEVATION

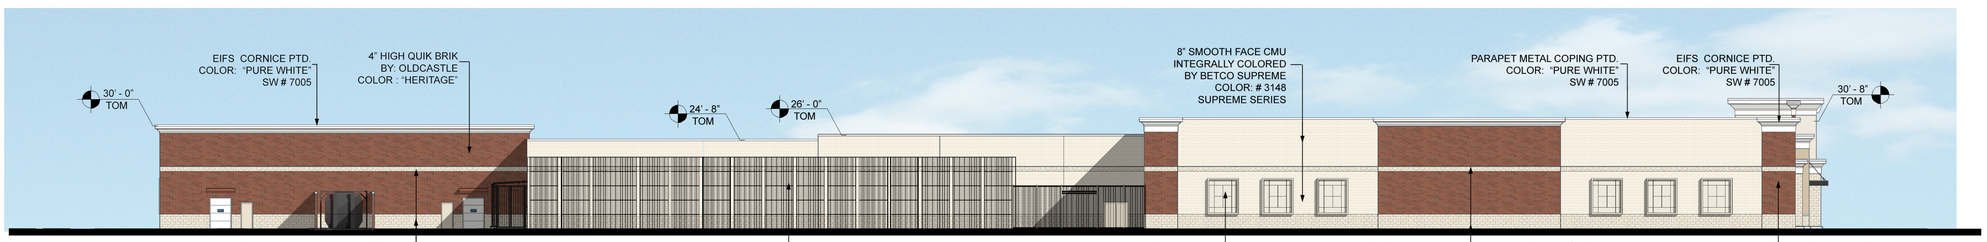

ILEFT ELEVATION

PROPOSED STORE FOR
BLACKSBURG, VA
04/30/07

BLACKSBURG, VA

GRAPHIC SCALE
0' 10' 20' 40' 60'

Perkowitz + Ruth ARCHITECTS
11911 Freedom Drive, #1120 Reston, VA 20190 703.668.0086

REPRESENTATION ONLY
NOT FOR CONSTRUCTION
Building images shown are a representation of the design intent and may not reflect variations in colors, materials or construction details that may occur in the actual building.