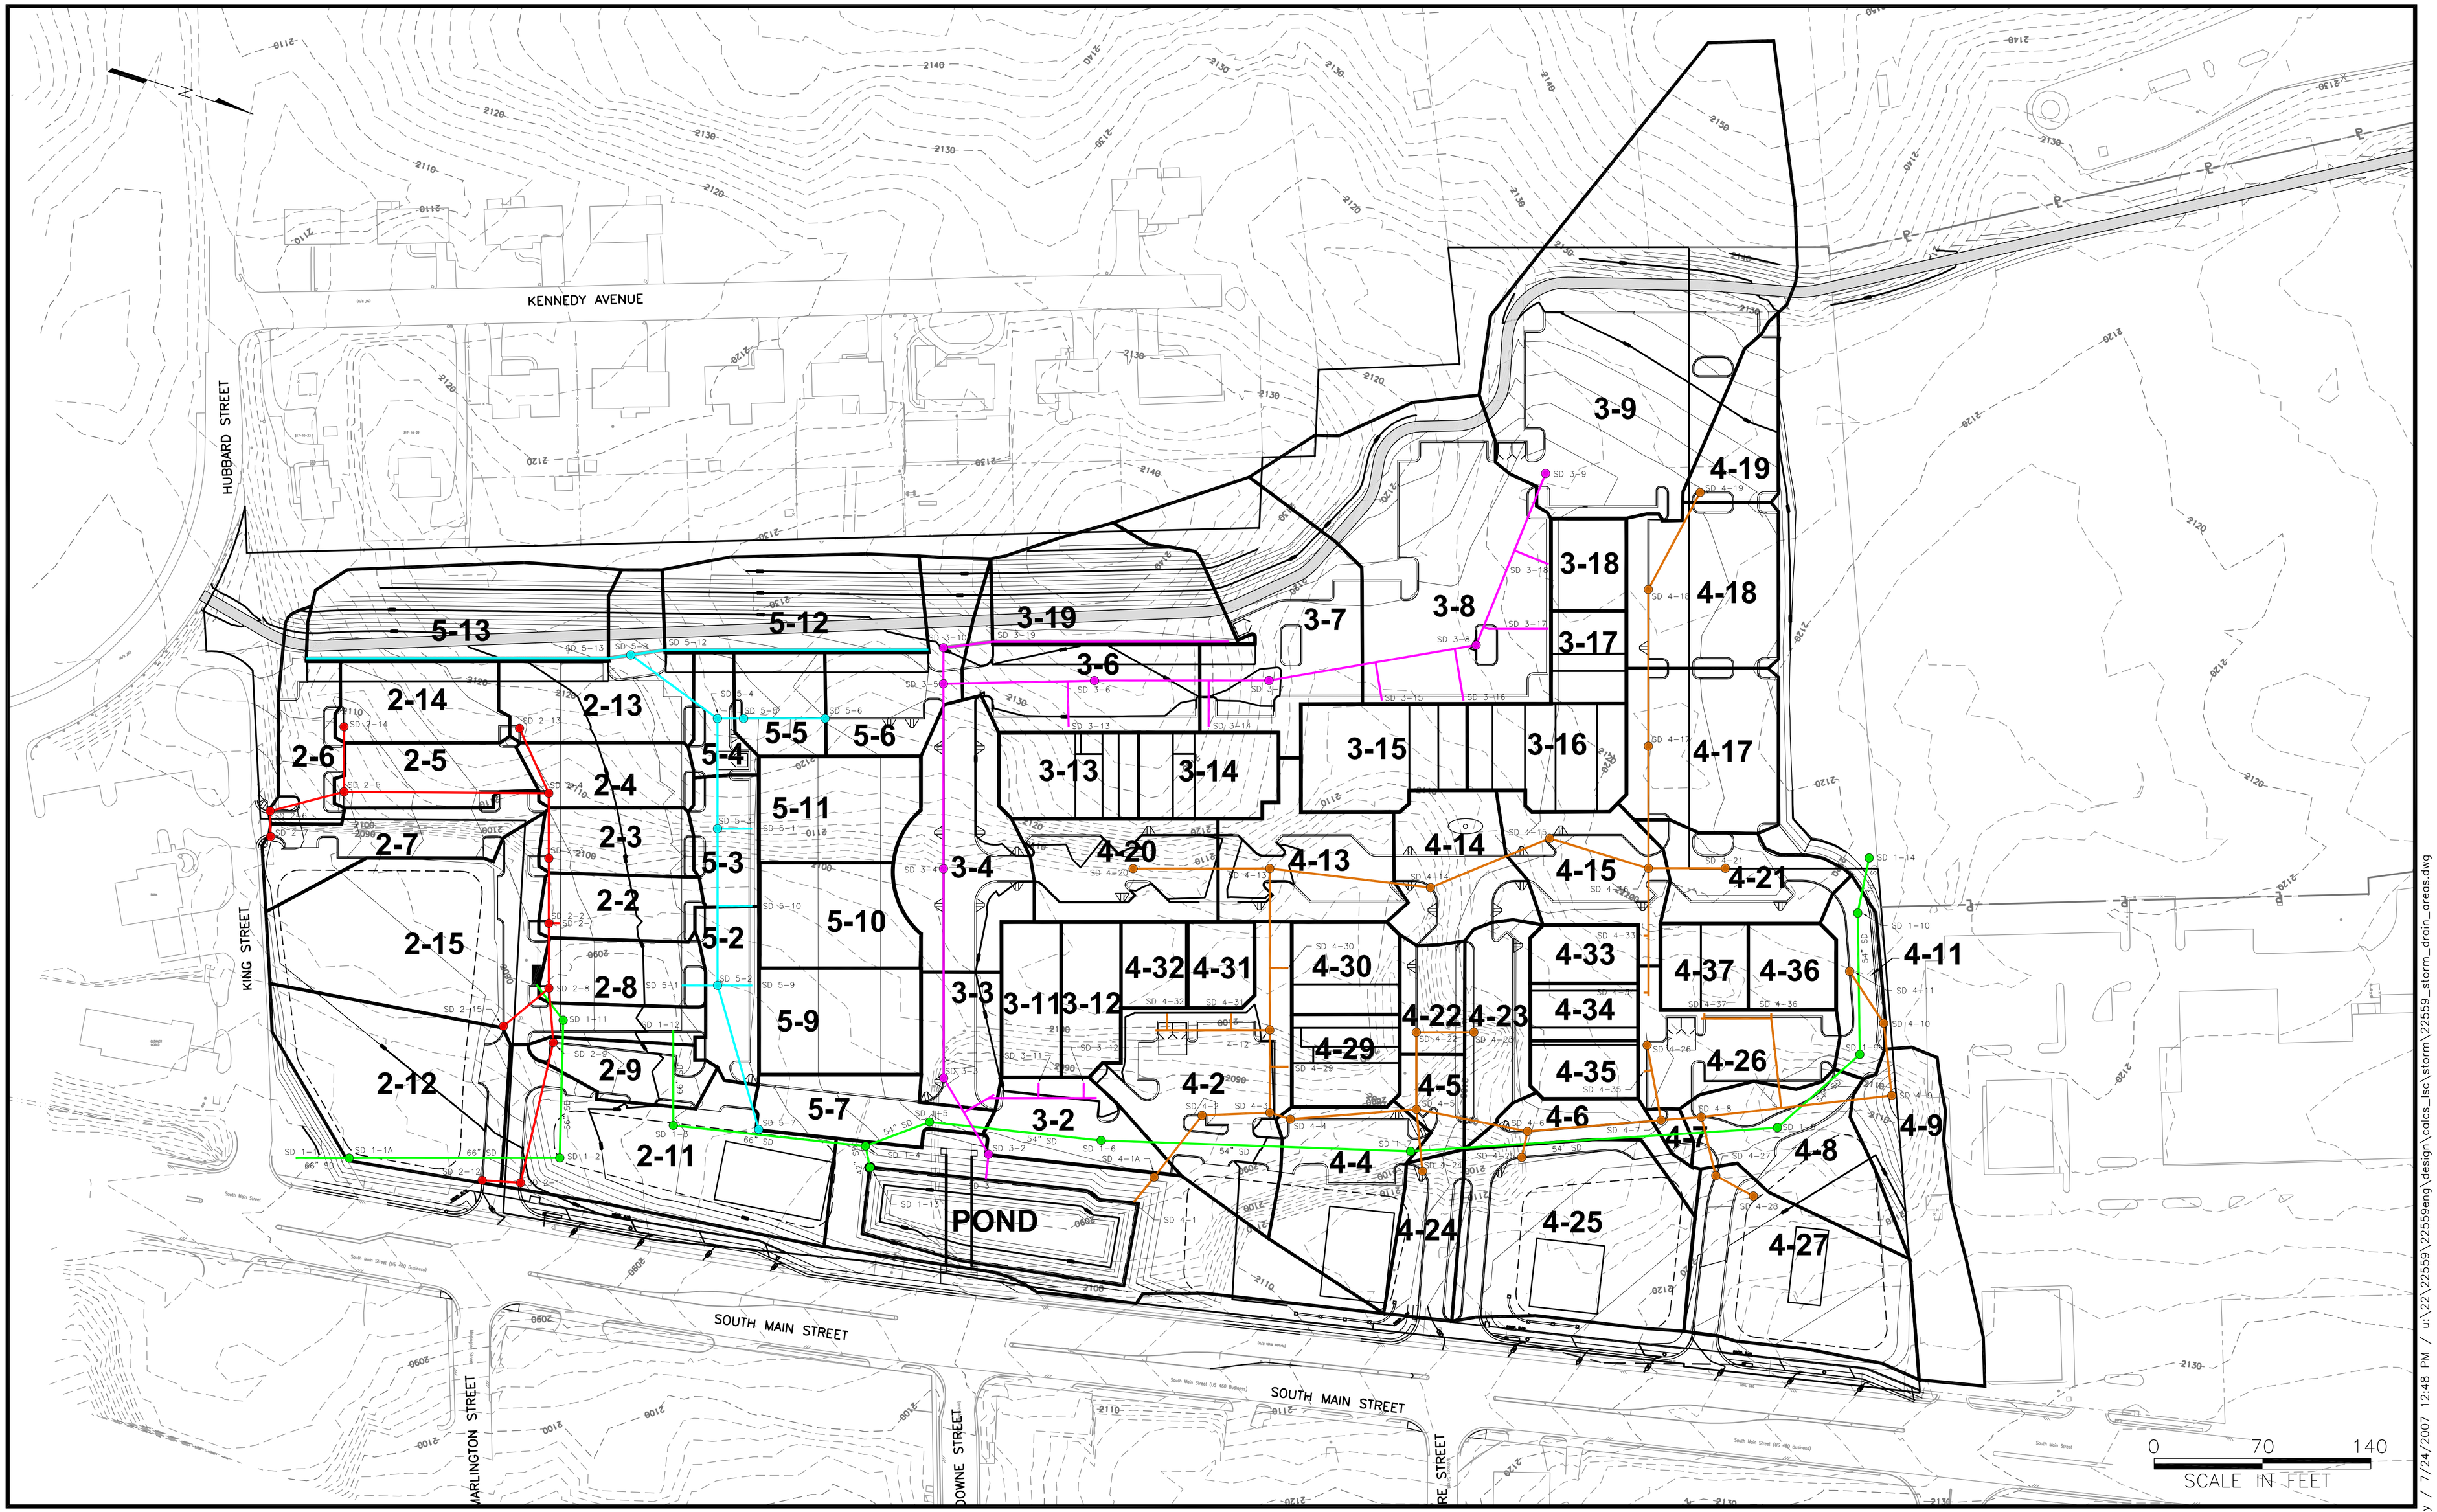

ANDERSON & ASSOCIATES, INC.
Professional Design Services
www.andassoc.com
Virginia - North Carolina - Tennessee
100 Ardmore St.
Blacksburg, Va. 24060
540-552-5592

DATE	: 24-JUL-07
DESIGNED	: RJH
DRAWN	: LBL
CHECKED	: RJH
QA / QC	: TMK

REV. #	COMMENTS	DATE
----	----	----
----	----	----
----	----	----
----	----	----
----	----	----

FIRST & MAIN
PHASE I
BLACKSBURG, VIRGINIA

STORM SEWER INLETS
DRAINAGE AREA MAP

DOCUMENT NO.
22559 – 210
SHEET
Inlet Areas

Lolly, Lindsay / 7/24/2007 12:48 PM / u:\22\22559\22559eng\design\colcs_lsc\storm\22559_storm_drain_areas.dwg