Adjacent Owners

317-10-23
Thomas D. Hardie
D.B. 528, Pg. 127
ZONED: R4
USE: SINGLE FAMILY RESIDENTIAL

317-10-22
Joseph M. & Susan W. Donckers
D.B. 604, Pg. 745
ZONED: R4
USE: SINGLE FAMILY RESIDENTIAL

287-8-21, 21A
James R. Clemens, Etal.
D.B. 386, Pg. 788
D.B. 466, Pg. 440
P.B. 11, Pg. 32
ZONED: R4
USE: SINGLE FAMILY RESIDENTIAL

287-8-20, 20A
Moseley Land Trust
D.B. 640, Pg. 5-8
ZONED: R4
USE: SINGLE FAMILY RESIDENTIAL

287-8-19, 19A
Virginia H. & Martin Day
D.B. 473, Pg. 227
P.B. 11, Pg. 32
ZONED: R4
USE: SINGLE FAMILY RESIDENTIAL

287-8-18, 18A
Charles W. Bostian, Etal.
D.B. 298, Pg. 784
Pg. 466, Pg. 436
ZONED: R4
USE: SINGLE FAMILY RESIDENTIAL

287-8-17, 17A
Kathleen E. Gentry Revocable Trust
Dennis V. Gentry, Trustee
D.B. 863, Pg. 509
P.B. 11, Pg. 32
ZONED: R4
USE: SINGLE FAMILY RESIDENTIAL

287-8-16, 16A
Ricky A. & Linad A. Caudill
D.B. 1111, Pg. 385
P.B. 997, Pg. 31
ZONED: R4
USE: SINGLE FAMILY RESIDENTIAL

287-8-15, 15A
Lisa L. Onega
Inst. # 2003013923
P.B. 11, Pg. 32
ZONED: R4
USE: SINGLE FAMILY RESIDENTIAL

287-A-29
N/F
CLB Family Limited Partnership
c/o Joseph Boatwright
D.B. 1098, Pg. 289
ZONED: GENERAL COMMERCIAL
USE: COMMERCIAL

287-A-16
N/F
William Clivie Cranwell
D.B. 669, Pg. 222
ZONED: R4
USE: VACANT

287-B-A
N/F
David Allen Hosner
Inst#2003015327
ZONED: R4
USE: VACANT

287-A-15
C.D. Associates Partnership
D.B. 601, Pg. 646
ZONED: R4
USE: VACANT

287-16-1,2,3
Montgomery County School Board
D.B. 232, Pg. 230
P.B. 2, Pg. 150
ZONED: R4
USE: EDUCATIONAL

287-A-38A
C.P. Properties, LLC
D.B. 973, Pg. 768
P.B. 17, Pg. 161
ZONED: GENERAL COMMERCIAL
USE: COMMERCIAL

Line Table		
Line	Length	Bearing
L1	55.00	N 70°29'45" E
L2	15.00	N 70°29'45" E
L3	2.50'	N 78°20'38" E
L4	2.50'	S 78°20'38" W
L5	32.96	S 68°49'30" W
L6	103.93	S 69°06'20" W
L7	39.20	S 68°43'17" W
L8	42.88	N 69°37'21" E
L9	65.17	S 74°26'28" W
L10	48.60	N 19°21'32" W
L11	79.77	S 74°26'28" W
L12	130.23	N 20°18'32" W
L13	108.13	S 66°28'33" W
L14	6.68	N 67°19'38" E

Curve Table						
Curve	Radius	Length	Tangent	Chord	Bearing	Delta
C1	5684.58'	69.15'	34.57'	69.13'	S 08°04'16" E	0°41'48"
C2	50.00'	48.18'	26.15'	46.34'	S 04°37'50" W	55°12'48"
C3	304.68'	102.50'	51.74'	102.02'	N 86°13'14" W	19°16'33"

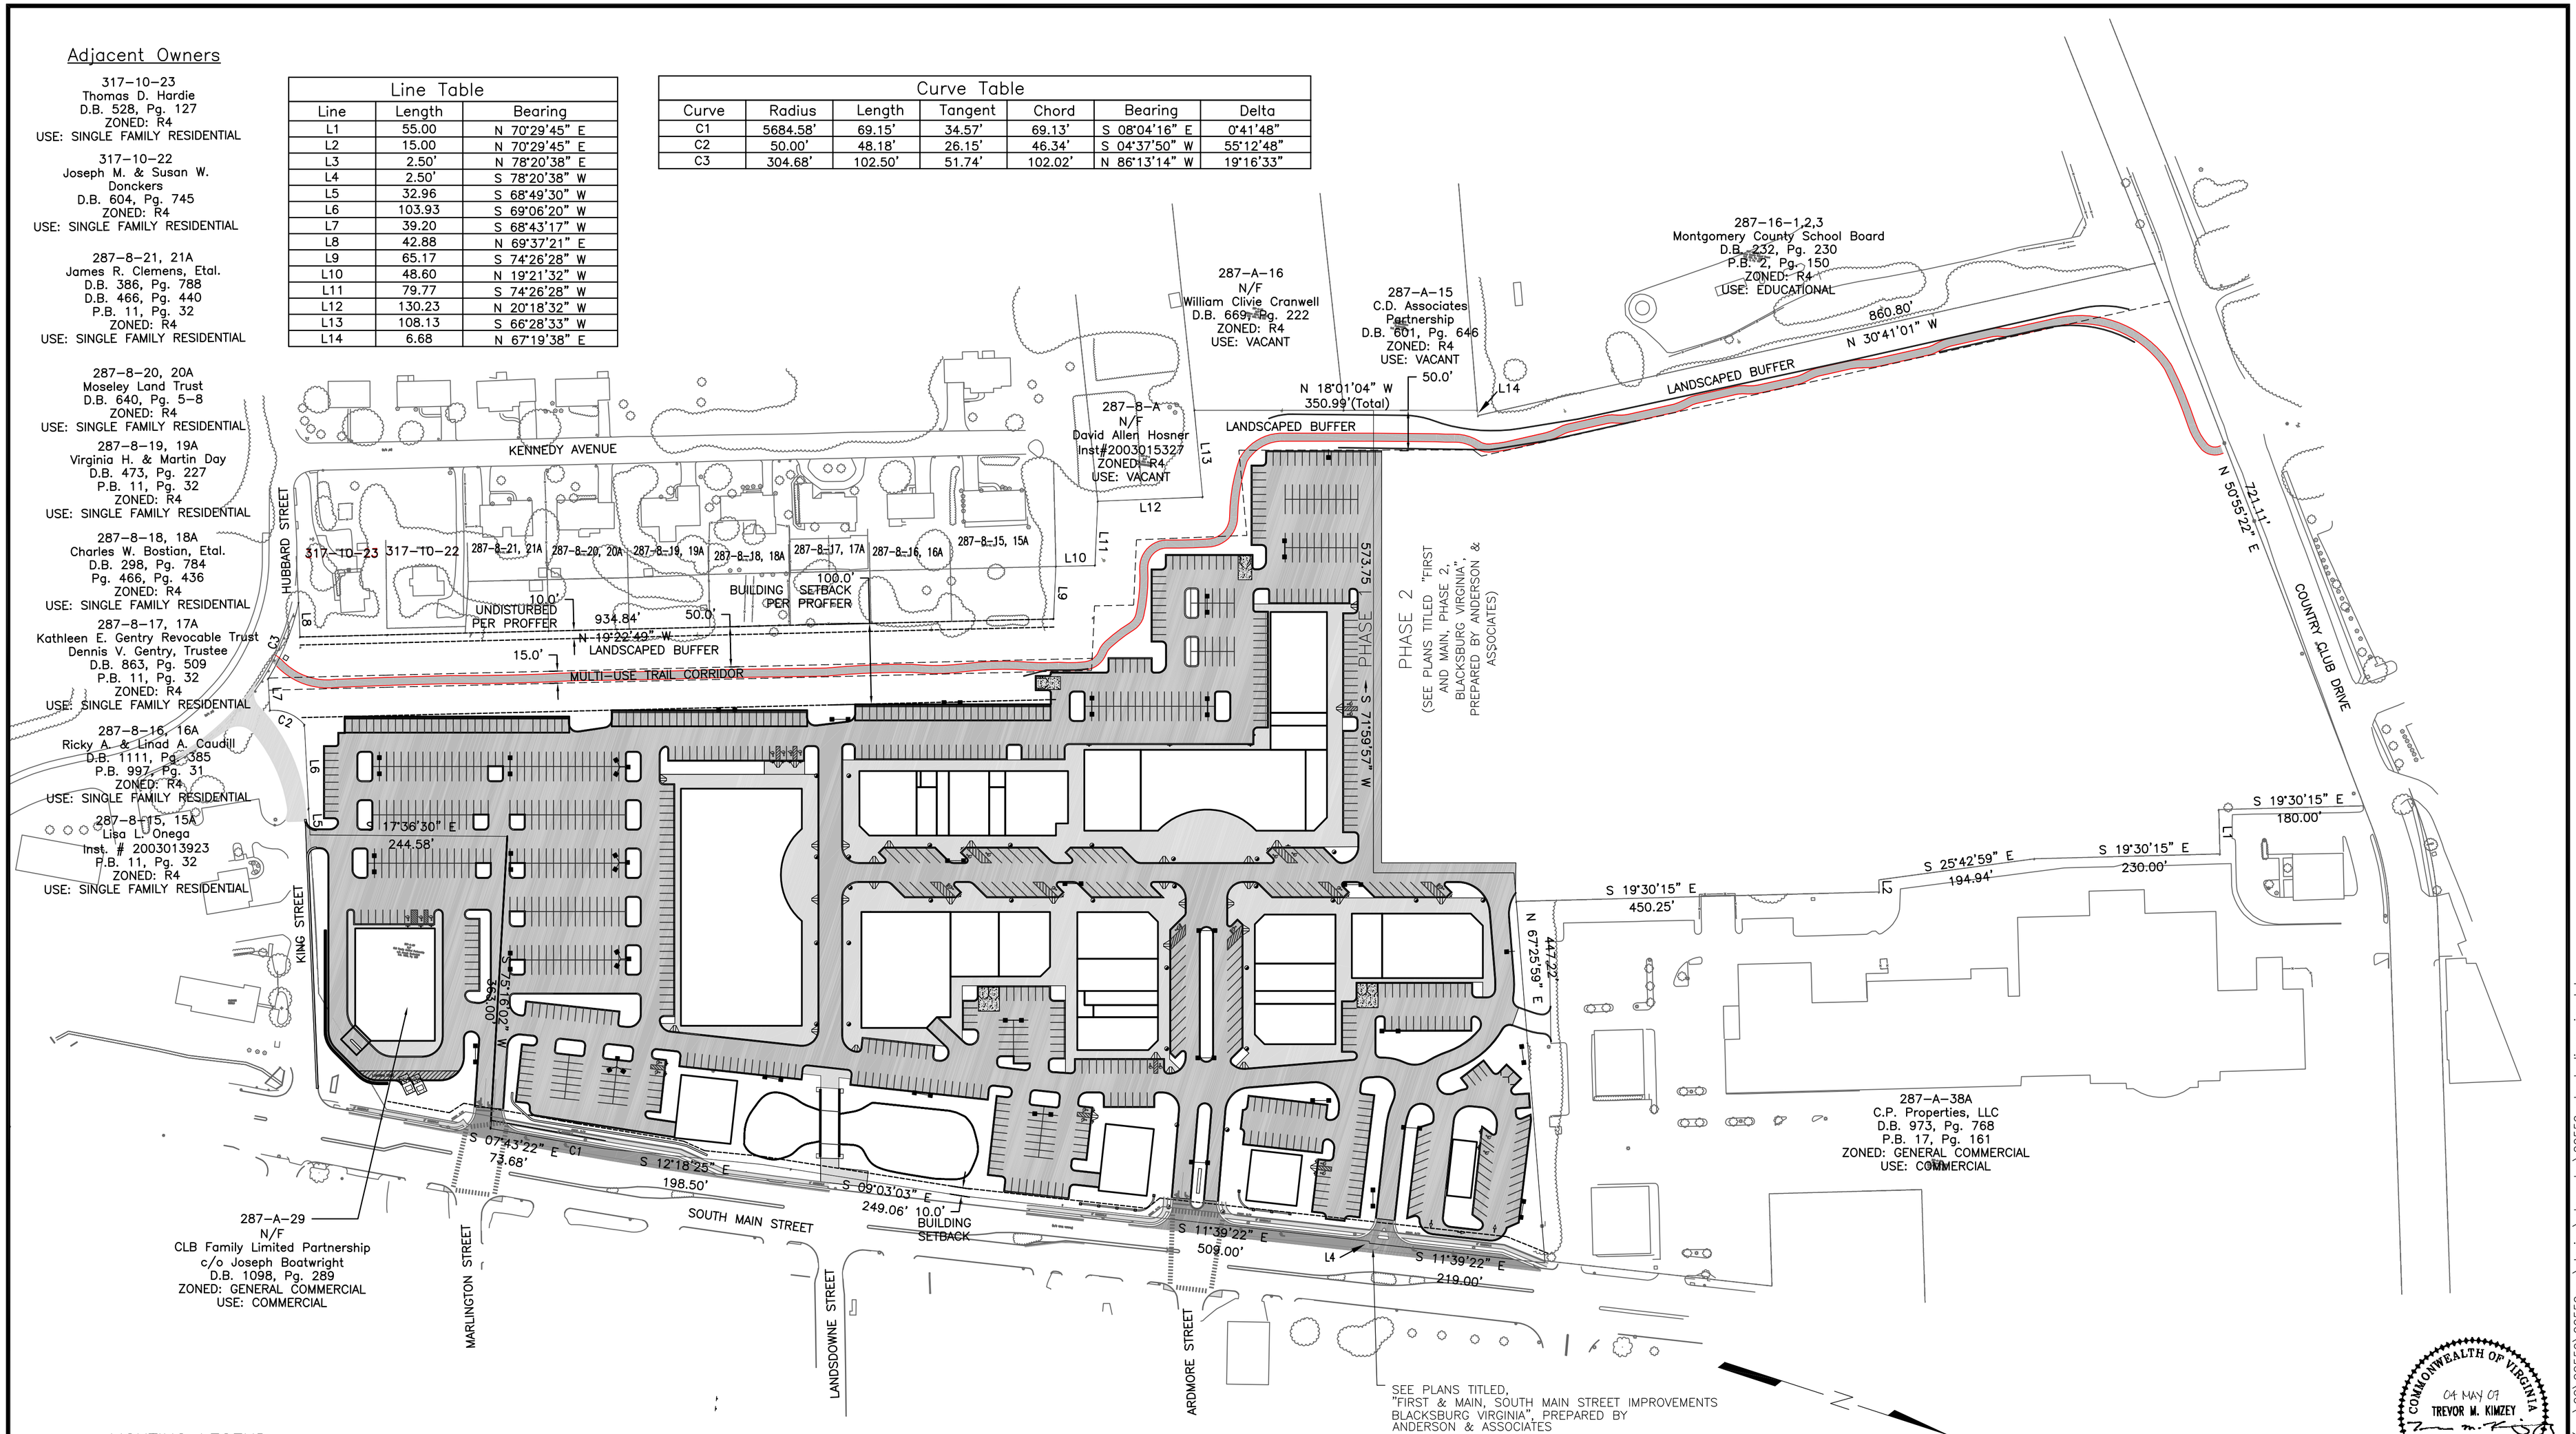

LIGHTING LEGEND

Symbol	Arrangement	Lumens	LLF	Description		
	3 @ 120 DEGREES	110000	0.750	WLS-FVR-5-1000-MHR-FG	22' POLE	3' BASE
	D180°	110000	0.750	WLS-FVR-5-1000-MHR-FG	22' POLE	3' BASE
	SINGLE	110000	0.750	WLS-FVR-5-1000-MHR-FG	22' POLE	3' BASE
	SINGLE	14000	0.750	WLS-449-175-MH	10' MH	

COMMONWEALTH OF VIRGINIA
04 MAY 07
TREVOR M. KIMZEY
No. 036354
PROFESSIONAL ENGINEER

TOWN ENGINEER	DATE
TOWN PLANNER	DATE

ANDERSON & ASSOCIATES, INC.
Professional Design Services
www.andassoc.com
Virginia - North Carolina - Tennessee
100 Ardmore St.
Blacksburg, Va. 24060
540-552-5592

DATE : 04 MAY 07
DESIGNED: RJH
DRAWN : MSM
CHECKED : TMK
QA / QC : MTC

REV. #	COMMENTS	DATE
----	----	----
----	----	----
----	----	----
----	----	----
----	----	----

FIRST & MAIN
PHASE 1
BLACKSBURG, VIRGINIA

OVERALL DIMENSIONAL PLAN

DOCUMENT NO. 22559 – 110
SHEET C1.01

Baker, Robbie / 5/3/2007 3:21 PM / u:\22\22559\22559eng\design\plans_lsc\22559_sheet_dimensional.dwg