


KEY MAP

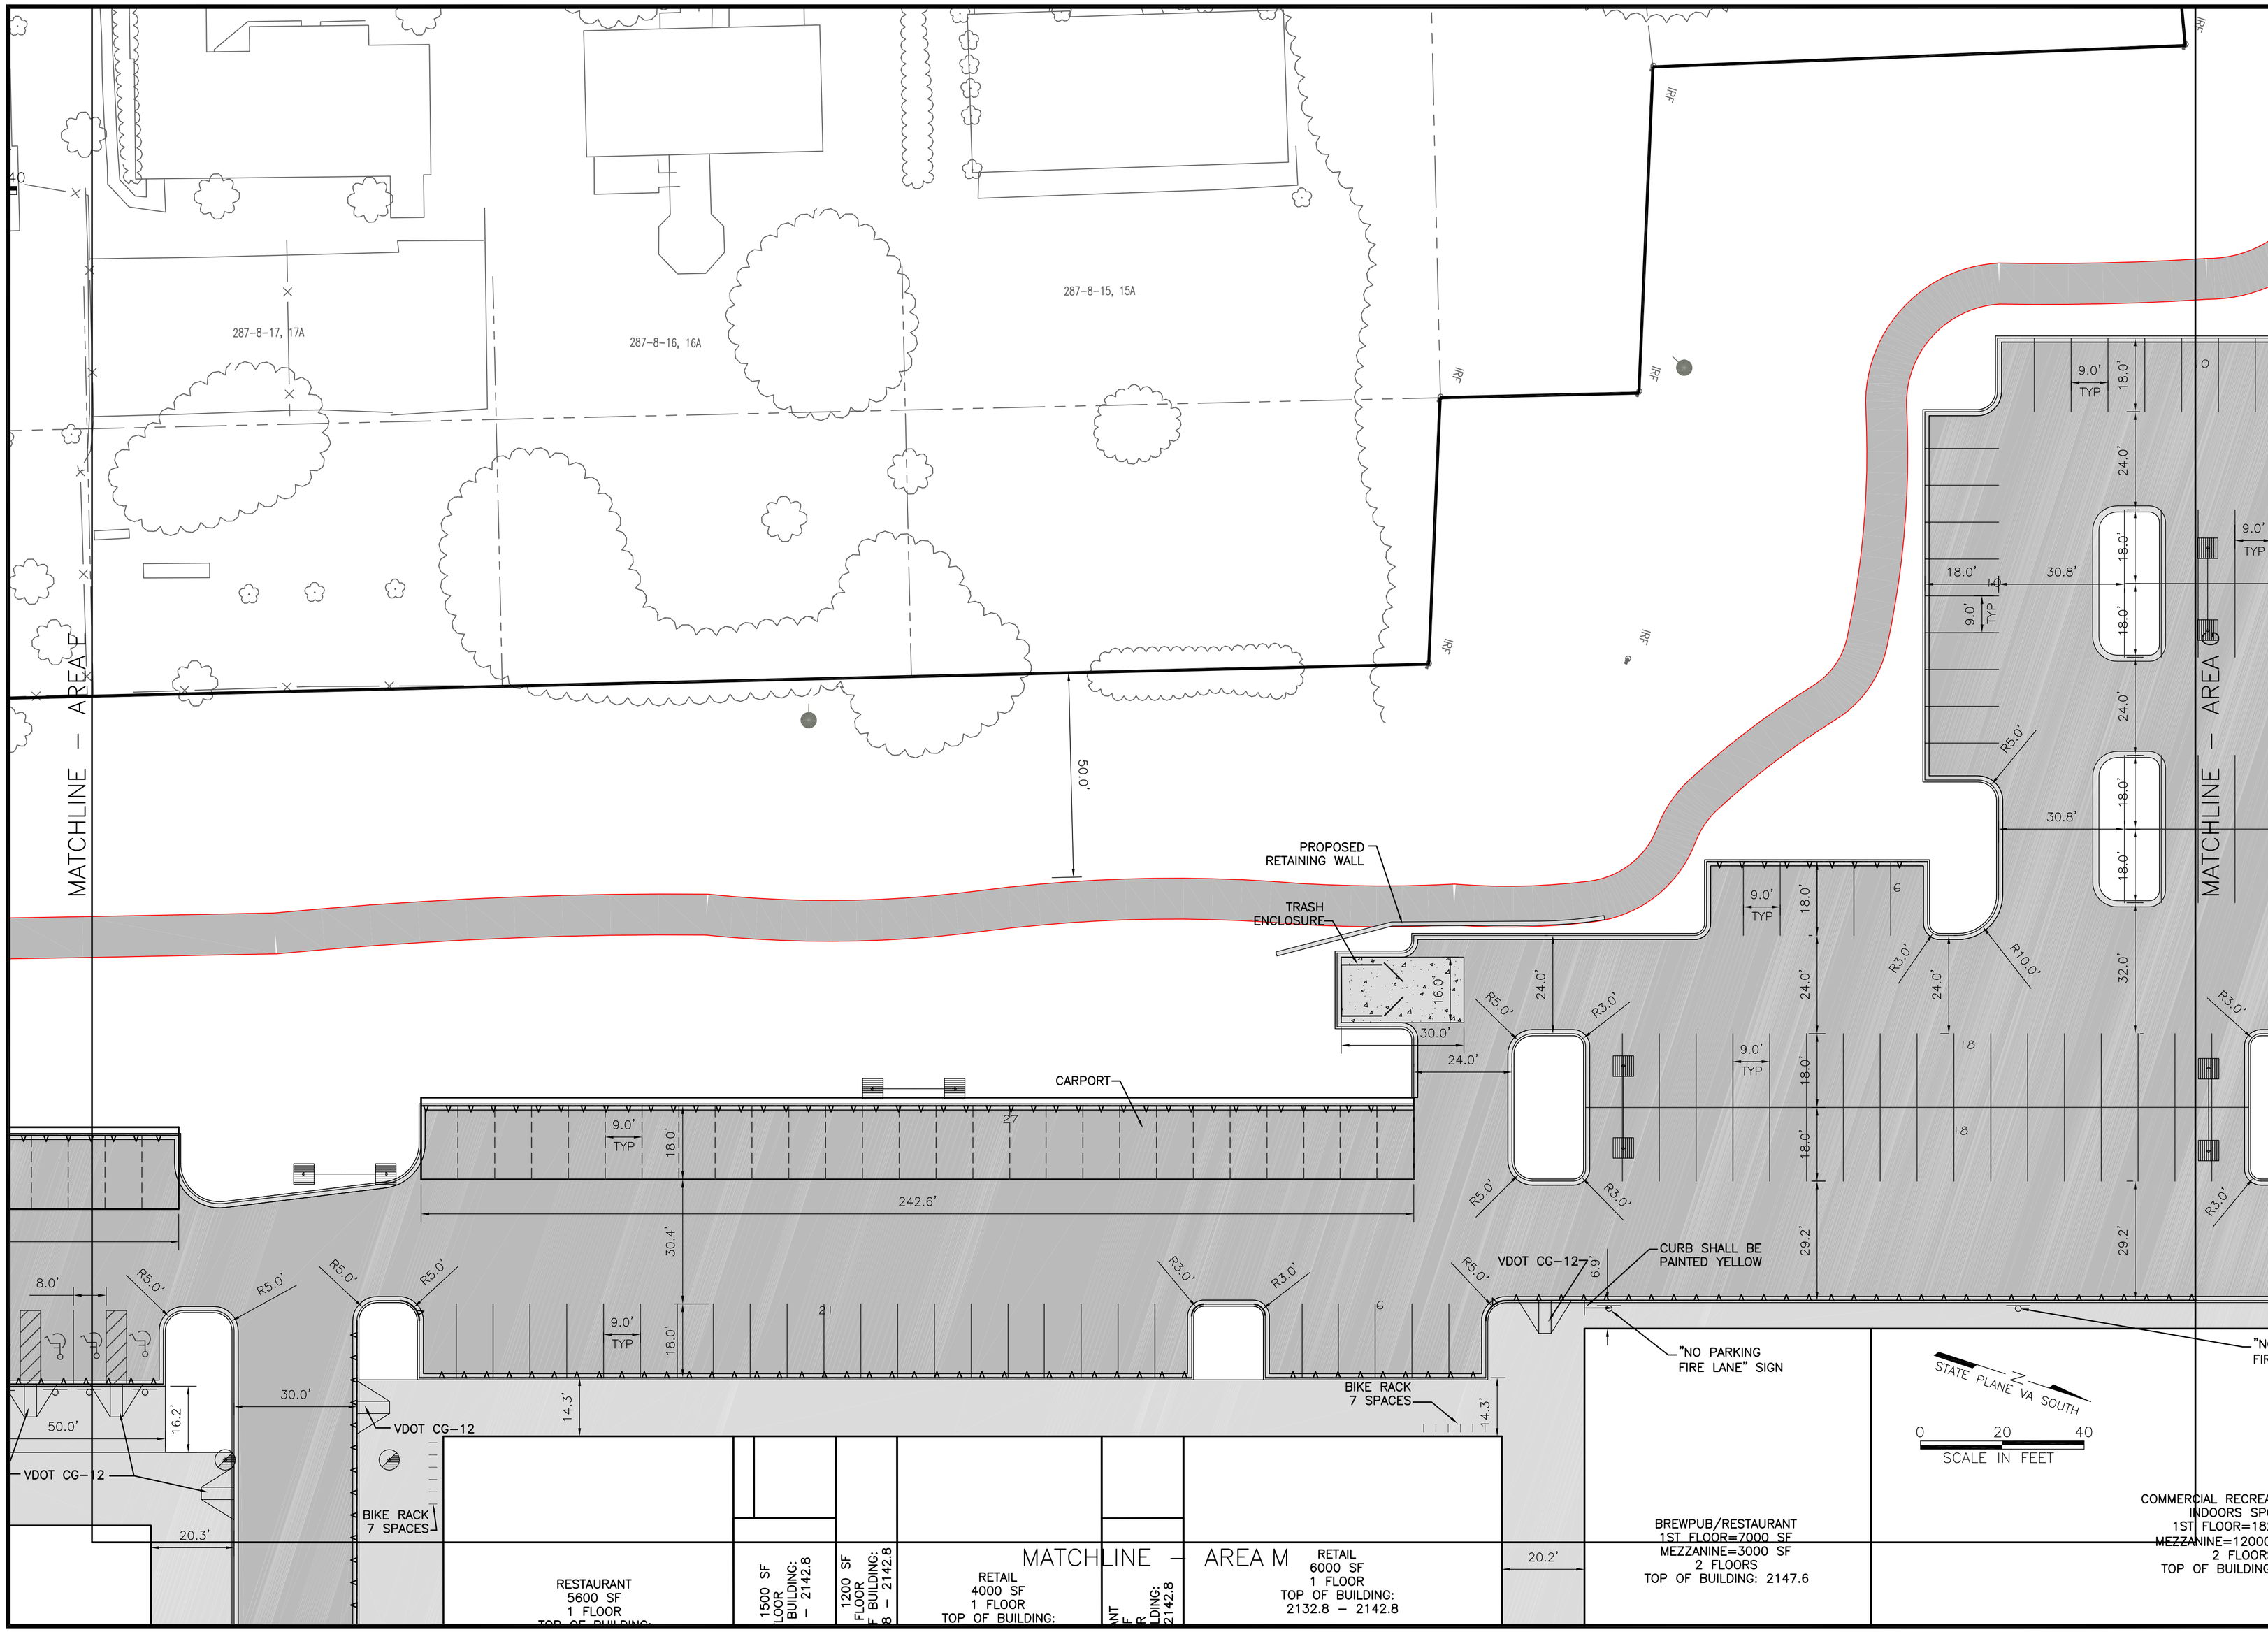


LEGEND:

- PROPOSED STANDARD CURB AND GUTTER
- PROPOSED CURB AND REVERSE PITCH GUTTER
- PROPOSED ASPHALT PAVEMENT
- PROPOSED CONCRETE SIDEWALK
- PROPOSED CONCRETE PAVEMENT

NOTE:

1. ALL DIMENSIONS ARE TO FACE OF CURB OR END OF STRIPE, UNLESS OTHERWISE NOTED
2. SEE ARCHITECTURAL PLANS FOR HARDSCAPE INFORMATION AND DETAILS

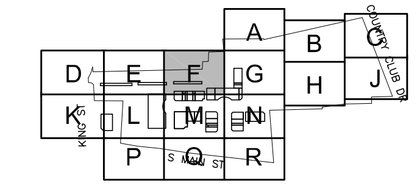COMMONWEALTH OF VIRGINIA
04 MAY 07
TREVOR M. KIMZEY
No. 036354
PROFESSIONAL ENGINEER

| TOWN ENGINEER | DATE |
|---|---|
| TOWN PLANNER | DATE |

**ANDERSON & ASSOCIATES, INC.**
Professional Design Services
www.andassoc.com
Virginia - North Carolina - Tennessee
100 Ardmore St.
Blacksburg, Va. 24060
540-552-5592

| | |
|---|---|
| DATE | : 04 MAY 07 |
| DESIGNED | : RJH |
| DRAWN | : MSM |
| CHECKED | : TMK |
| QA / QC | : MTC |

| REV. # | COMMENTS | DATE |
|---|---|---|
| ---- | ---- | ---- |
| ---- | ---- | ---- |
| ---- | ---- | ---- |
| ---- | ---- | ---- |
| ---- | ---- | ---- |

**FIRST & MAIN**
PHASE 1
BLACKSBURG, VIRGINIA

**DIMENSIONAL PLAN**
**AREA F**

DOCUMENT NO. **22559 – 110**
SHEET **C1.07**

Baker, Robbie / 5/3/2007 3:21 PM / u:\22\22559\22559eng\design\plans_lsc\22559_sheet_dimensional.dwg