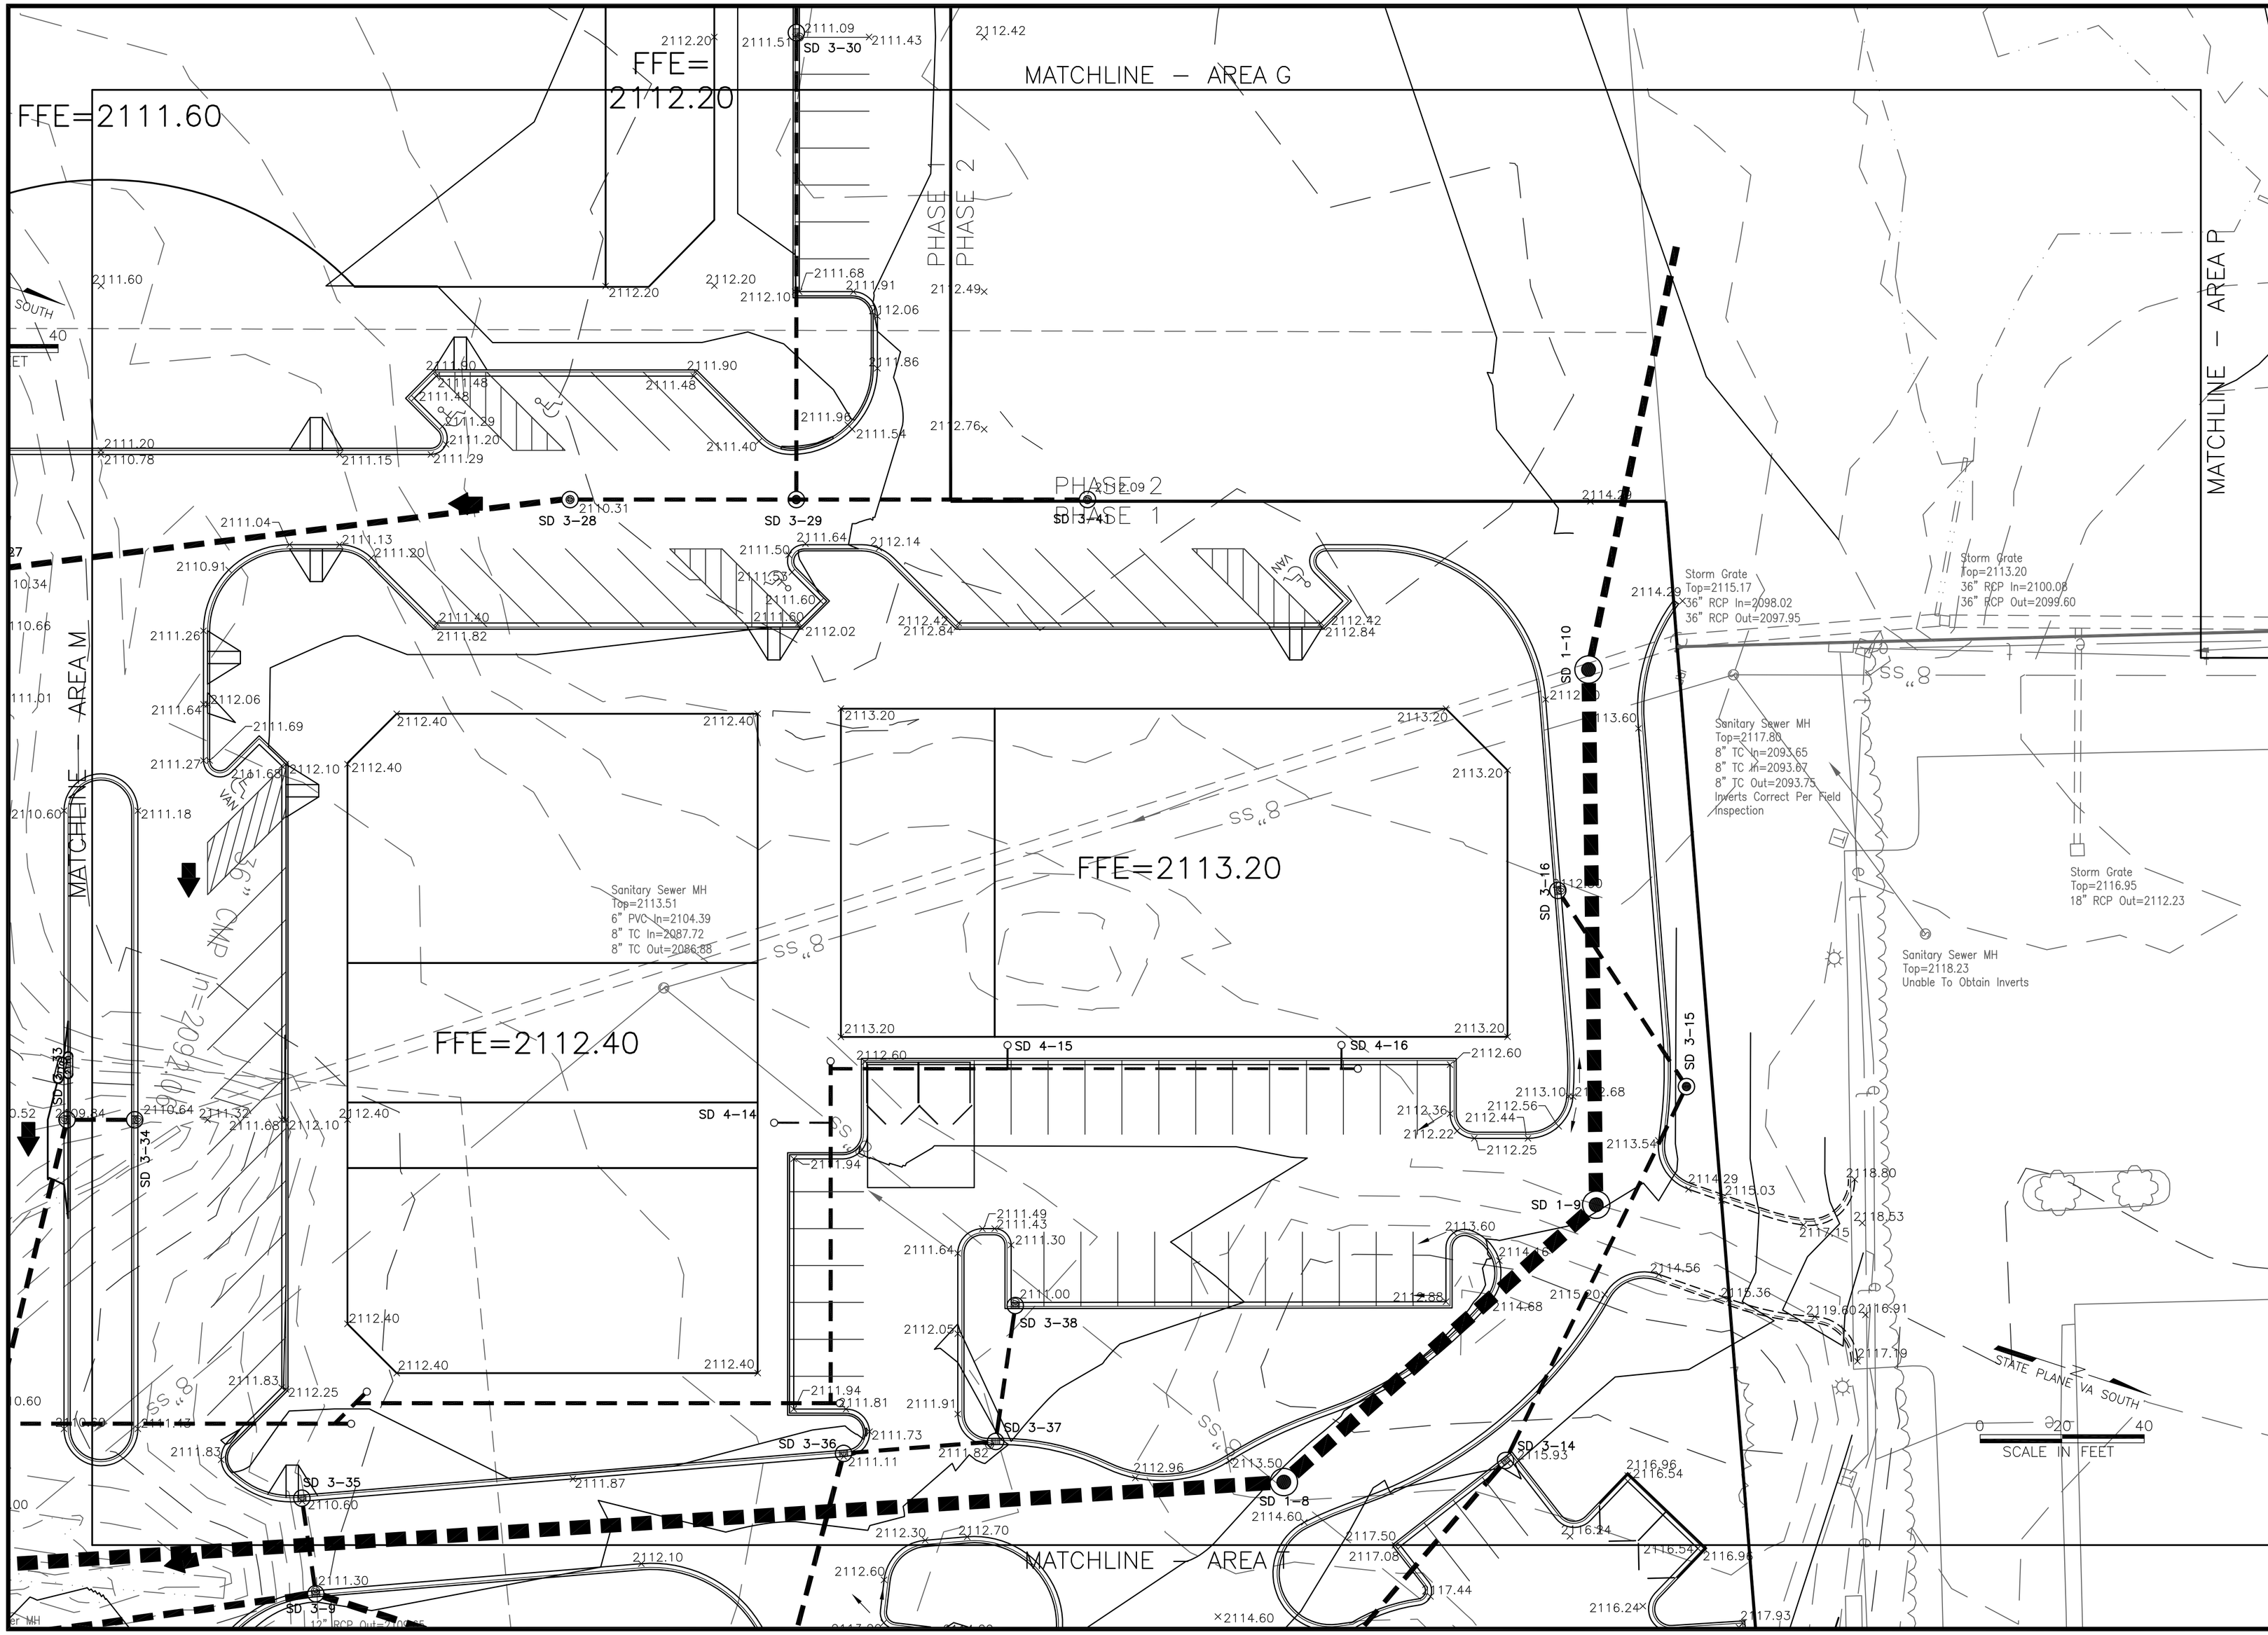

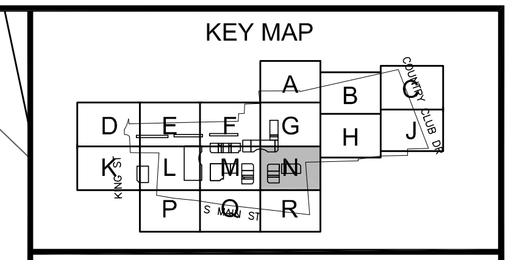

COMMONWEALTH OF VIRGINIA
04 MAY 07
TREVOR M. KIMZEY
No. 036354
PROFESSIONAL ENGINEER

TOWN ENGINEER	DATE
TOWN PLANNER	DATE

ANDERSON & ASSOCIATES, INC.
Professional Design Services
www.andassoc.com
Virginia - North Carolina - Tennessee
100 Ardmore St.
Blacksburg, Va. 24060
540-552-5592

DATE	: 04 MAY 07
DESIGNED:	RJH
DRAWN	: MSM
CHECKED :	----
QA / QC	: MTC

REV. #	COMMENTS	DATE
----	----	----
----	----	----
----	----	----
----	----	----
----	----	----

FIRST & MAIN
PHASE 1
BLACKSBURG, VIRGINIA

GRADING & DRAINAGE PLAN
AREA N

DOCUMENT NO.
22559 – 110
SHEET
C2.14

Baker, Robbie / 5/4/2007 7:33 AM / u:\22\22559\22559eng\design\plans_lsc\22559_sheet_grading.dwg