


KEY MAP

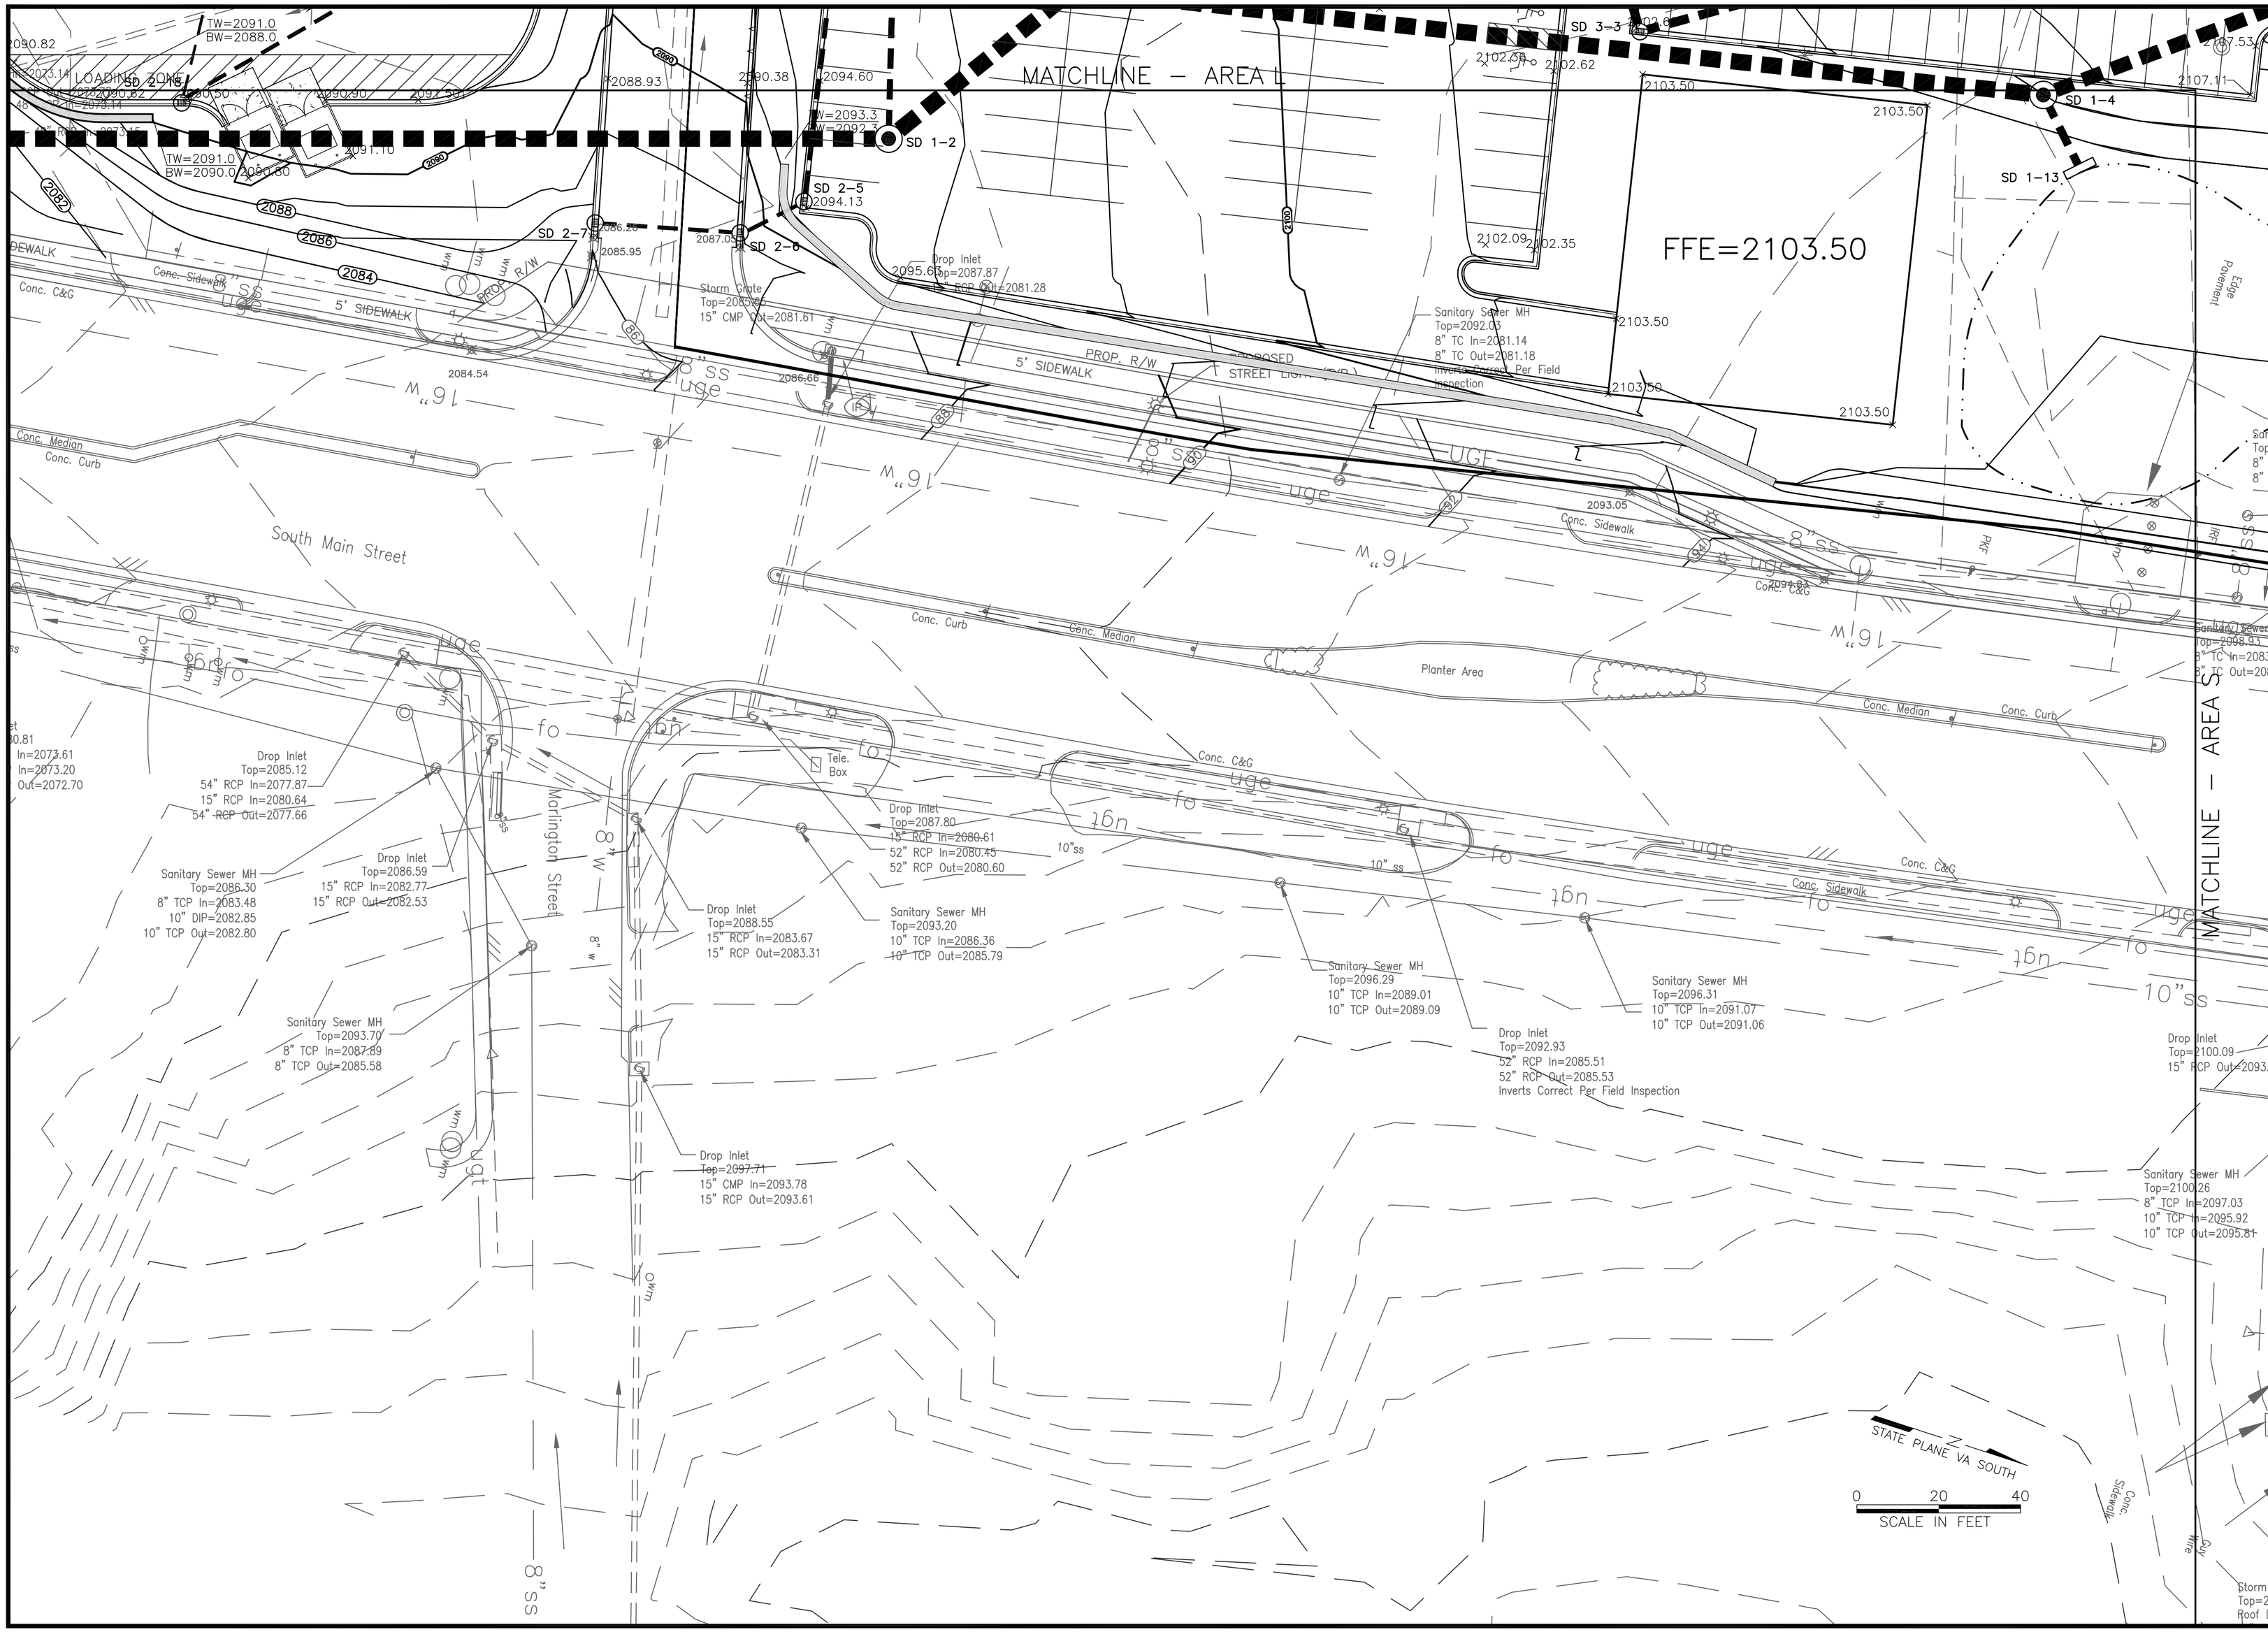


COMMONWEALTH OF VIRGINIA
04 MAY 07
TREVOR M. KIMZEY
No. 036354
PROFESSIONAL ENGINEER

| | |
|---|---|
| TOWN ENGINEER | DATE |
| TOWN PLANNER | DATE |

**ANDERSON & ASSOCIATES, INC.**
Professional Design Services
www.andassoc.com
Virginia - North Carolina - Tennessee
100 Ardmore St.
Blacksburg, Va. 24060
540-552-5592

| | |
|---|---|
| DATE | : 04 MAY 07 |
| DESIGNED | : RJH |
| DRAWN | : MSM |
| CHECKED | : ---- |
| QA / QC | : MTC |
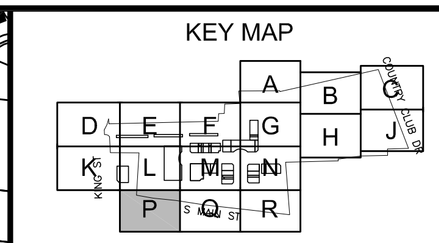
| REV. # | COMMENTS | DATE |
|---|---|---|
| ---- | ---- | ---- |
| ---- | ---- | ---- |
| ---- | ---- | ---- |
| ---- | ---- | ---- |
| ---- | ---- | ---- |

**FIRST & MAIN**
PHASE 1
BLACKSBURG, VIRGINIA

**GRADING & DRAINAGE PLAN**
**AREA P**

DOCUMENT NO.
**22559 – 110**
SHEET
**C2.15**

Baker, Robbie / 5/4/2007 7:33 AM / u:\22\22559\22559eng\design\plans_lsc\22559_sheet_grading.dwg