NOTE:

1. ALL WATERLINE "B" IMPROVEMENTS TO BE CONSTRUCTED AS PART OF PHASE 2.

PROPOSED CURB AND GUTTER

14 PROPOSED PARKING SPACES

14 PROPOSED ASSOCIATE PARKING.

CC CART CORRAL

HEAVY DUTY PAVEMENT

HEAVY DUTY CONCRETE PAVEMENT

STANDARD DUTY PAVEMENT

STANDARD DUTY CONCRETE PAVEMENT

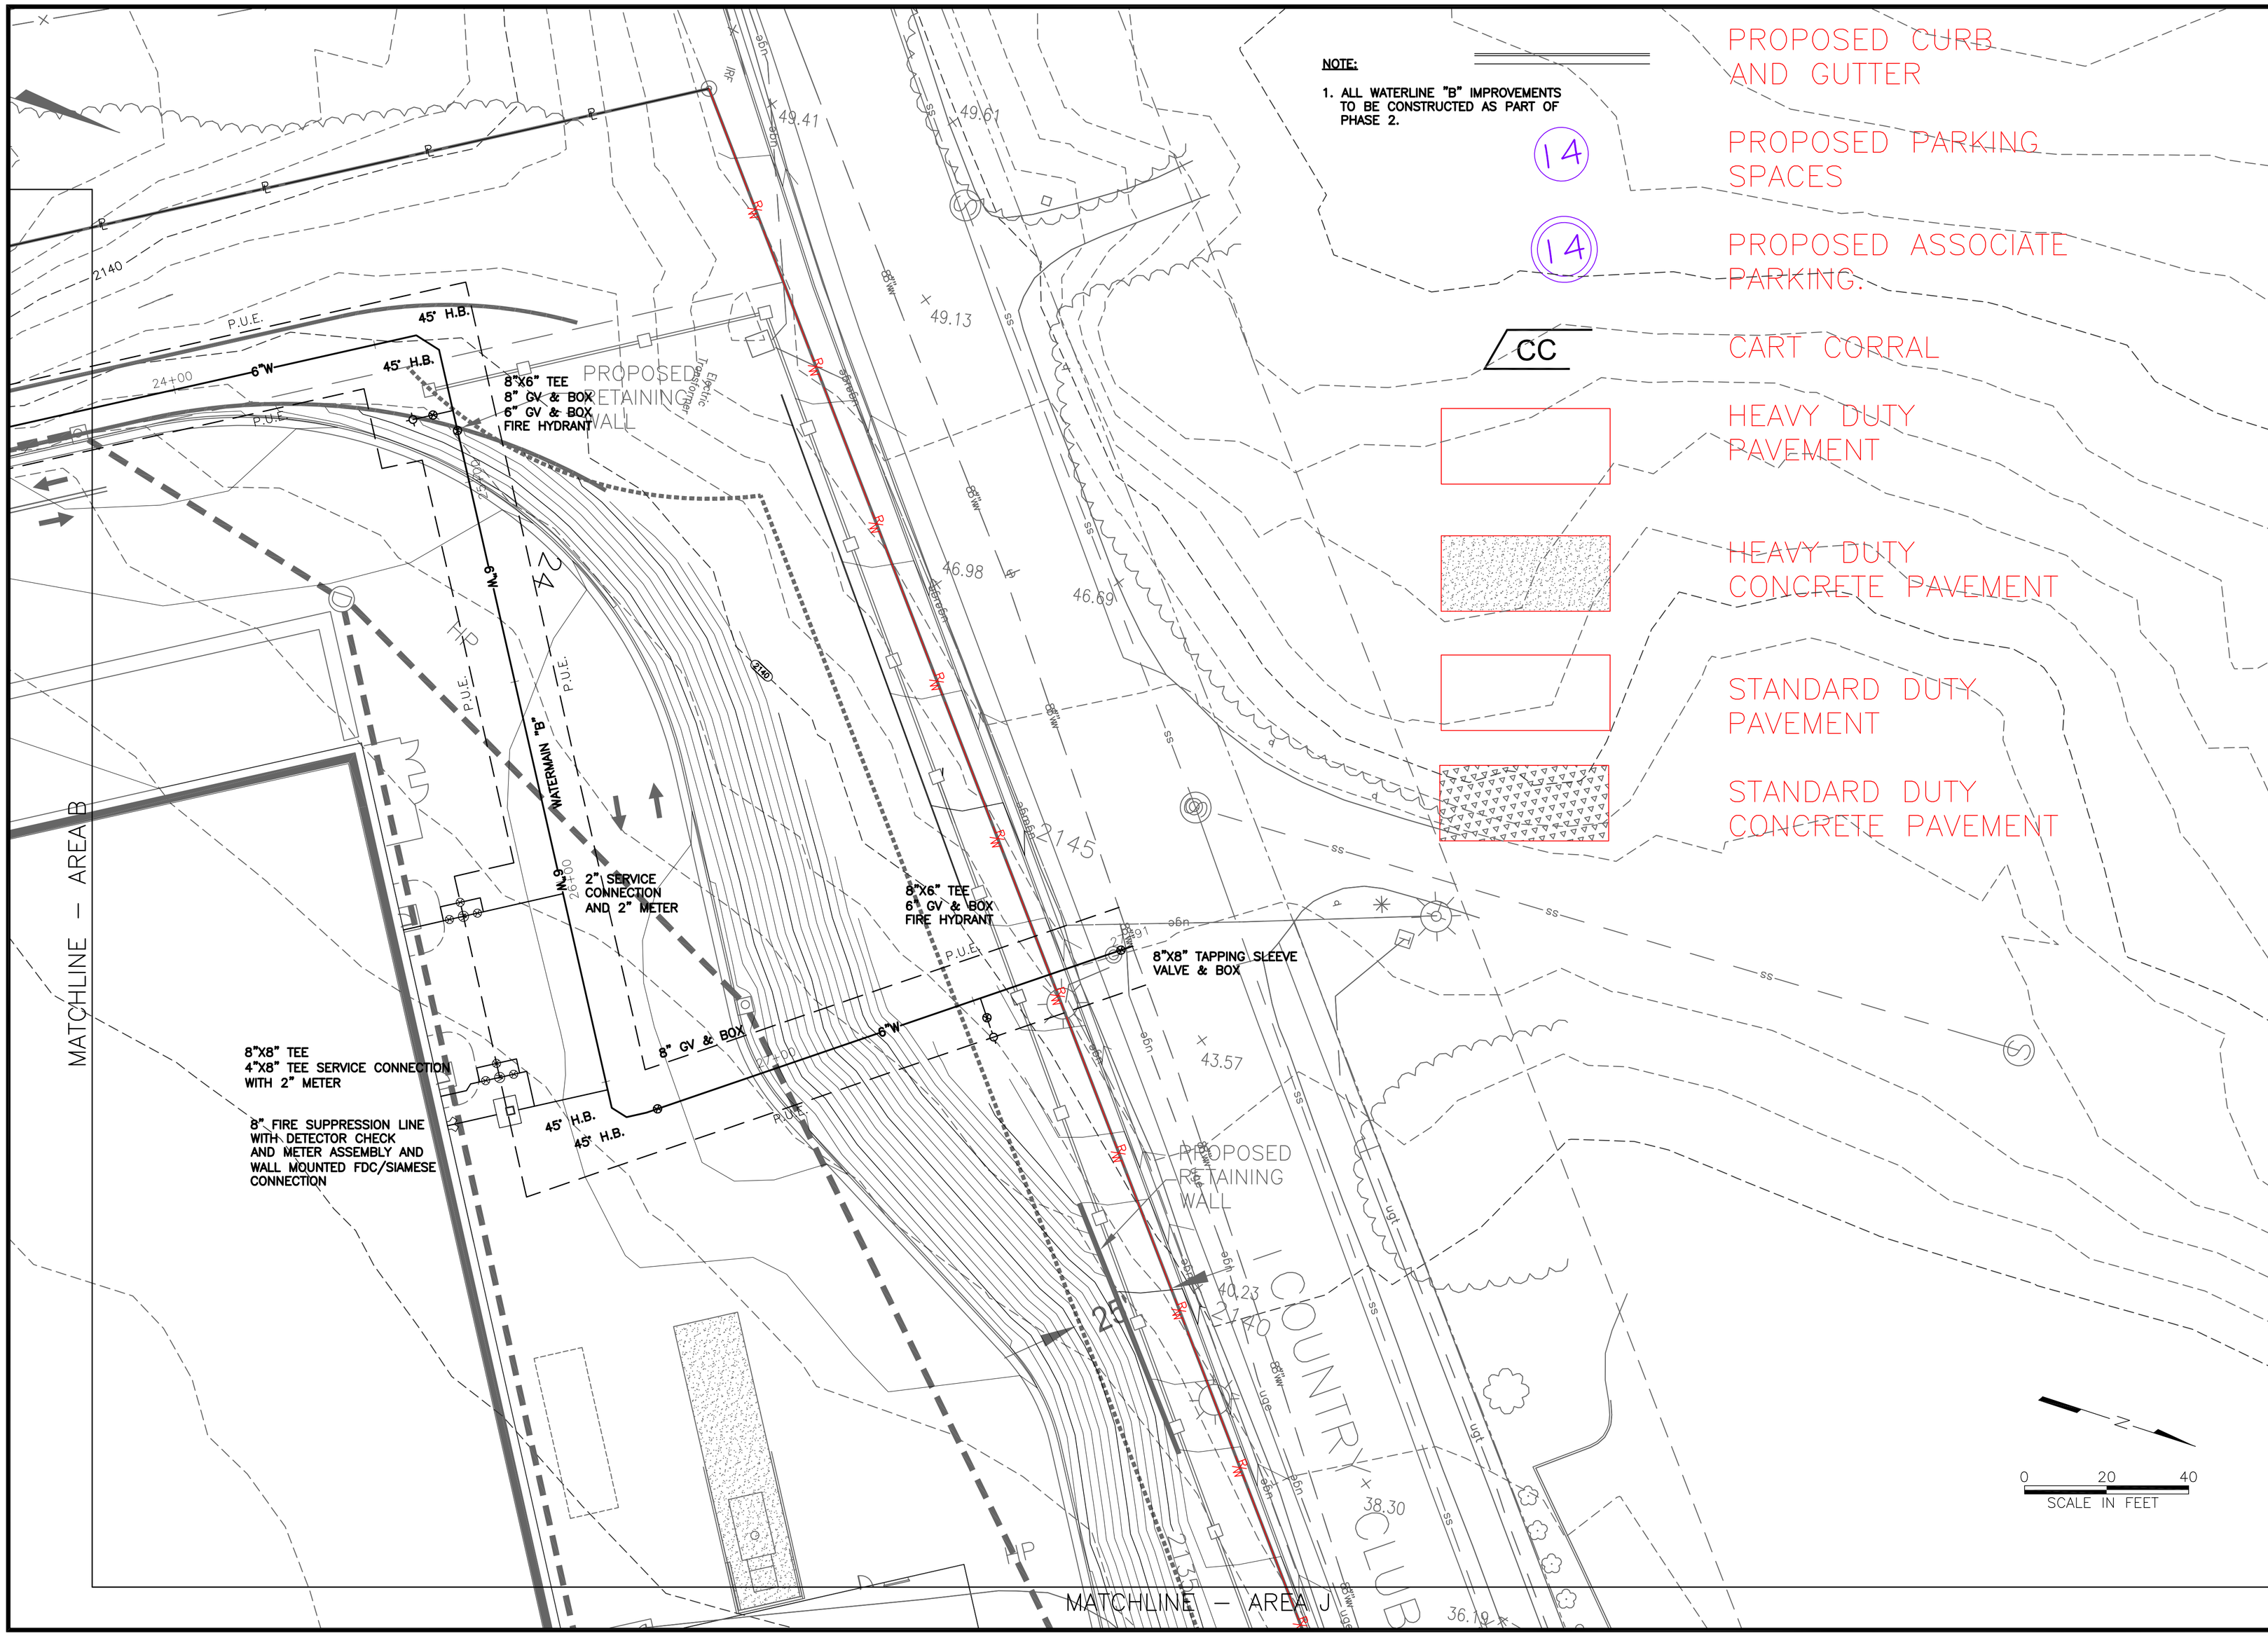

KEY MAP

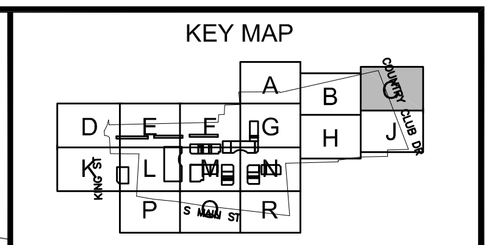

COMMONWEALTH OF VIRGINIA
KELLY DUNN
No. 39069
5/4/07
PROFESSIONAL ENGINEER

TOWN ENGINEER	DATE
TOWN PLANNER	DATE

ANDERSON & ASSOCIATES, INC.
Professional Design Services
www.andassoc.com
Virginia - North Carolina - Tennessee
100 Ardmore St.
Blacksburg, Va. 24060
540-552-5592

DATE	04 MAY 07
DESIGNED	----
DRAWN	----
CHECKED	----
QA / QC	MTC

REV. #	COMMENTS	DATE
----	----	----
----	----	----
----	----	----
----	----	----
----	----	----

FIRST & MAIN
PHASE 1
BLACKSBURG, VIRGINIA

UTILITY PLAN
AREA C

DOCUMENT NO.
22559 – 110

SHEET
C4.03

Baker, Robbie / 5/3/2007 4:31 PM / u:\22\22559\22559eng\design\plans_isc\22559_sheet_utilities.dwg