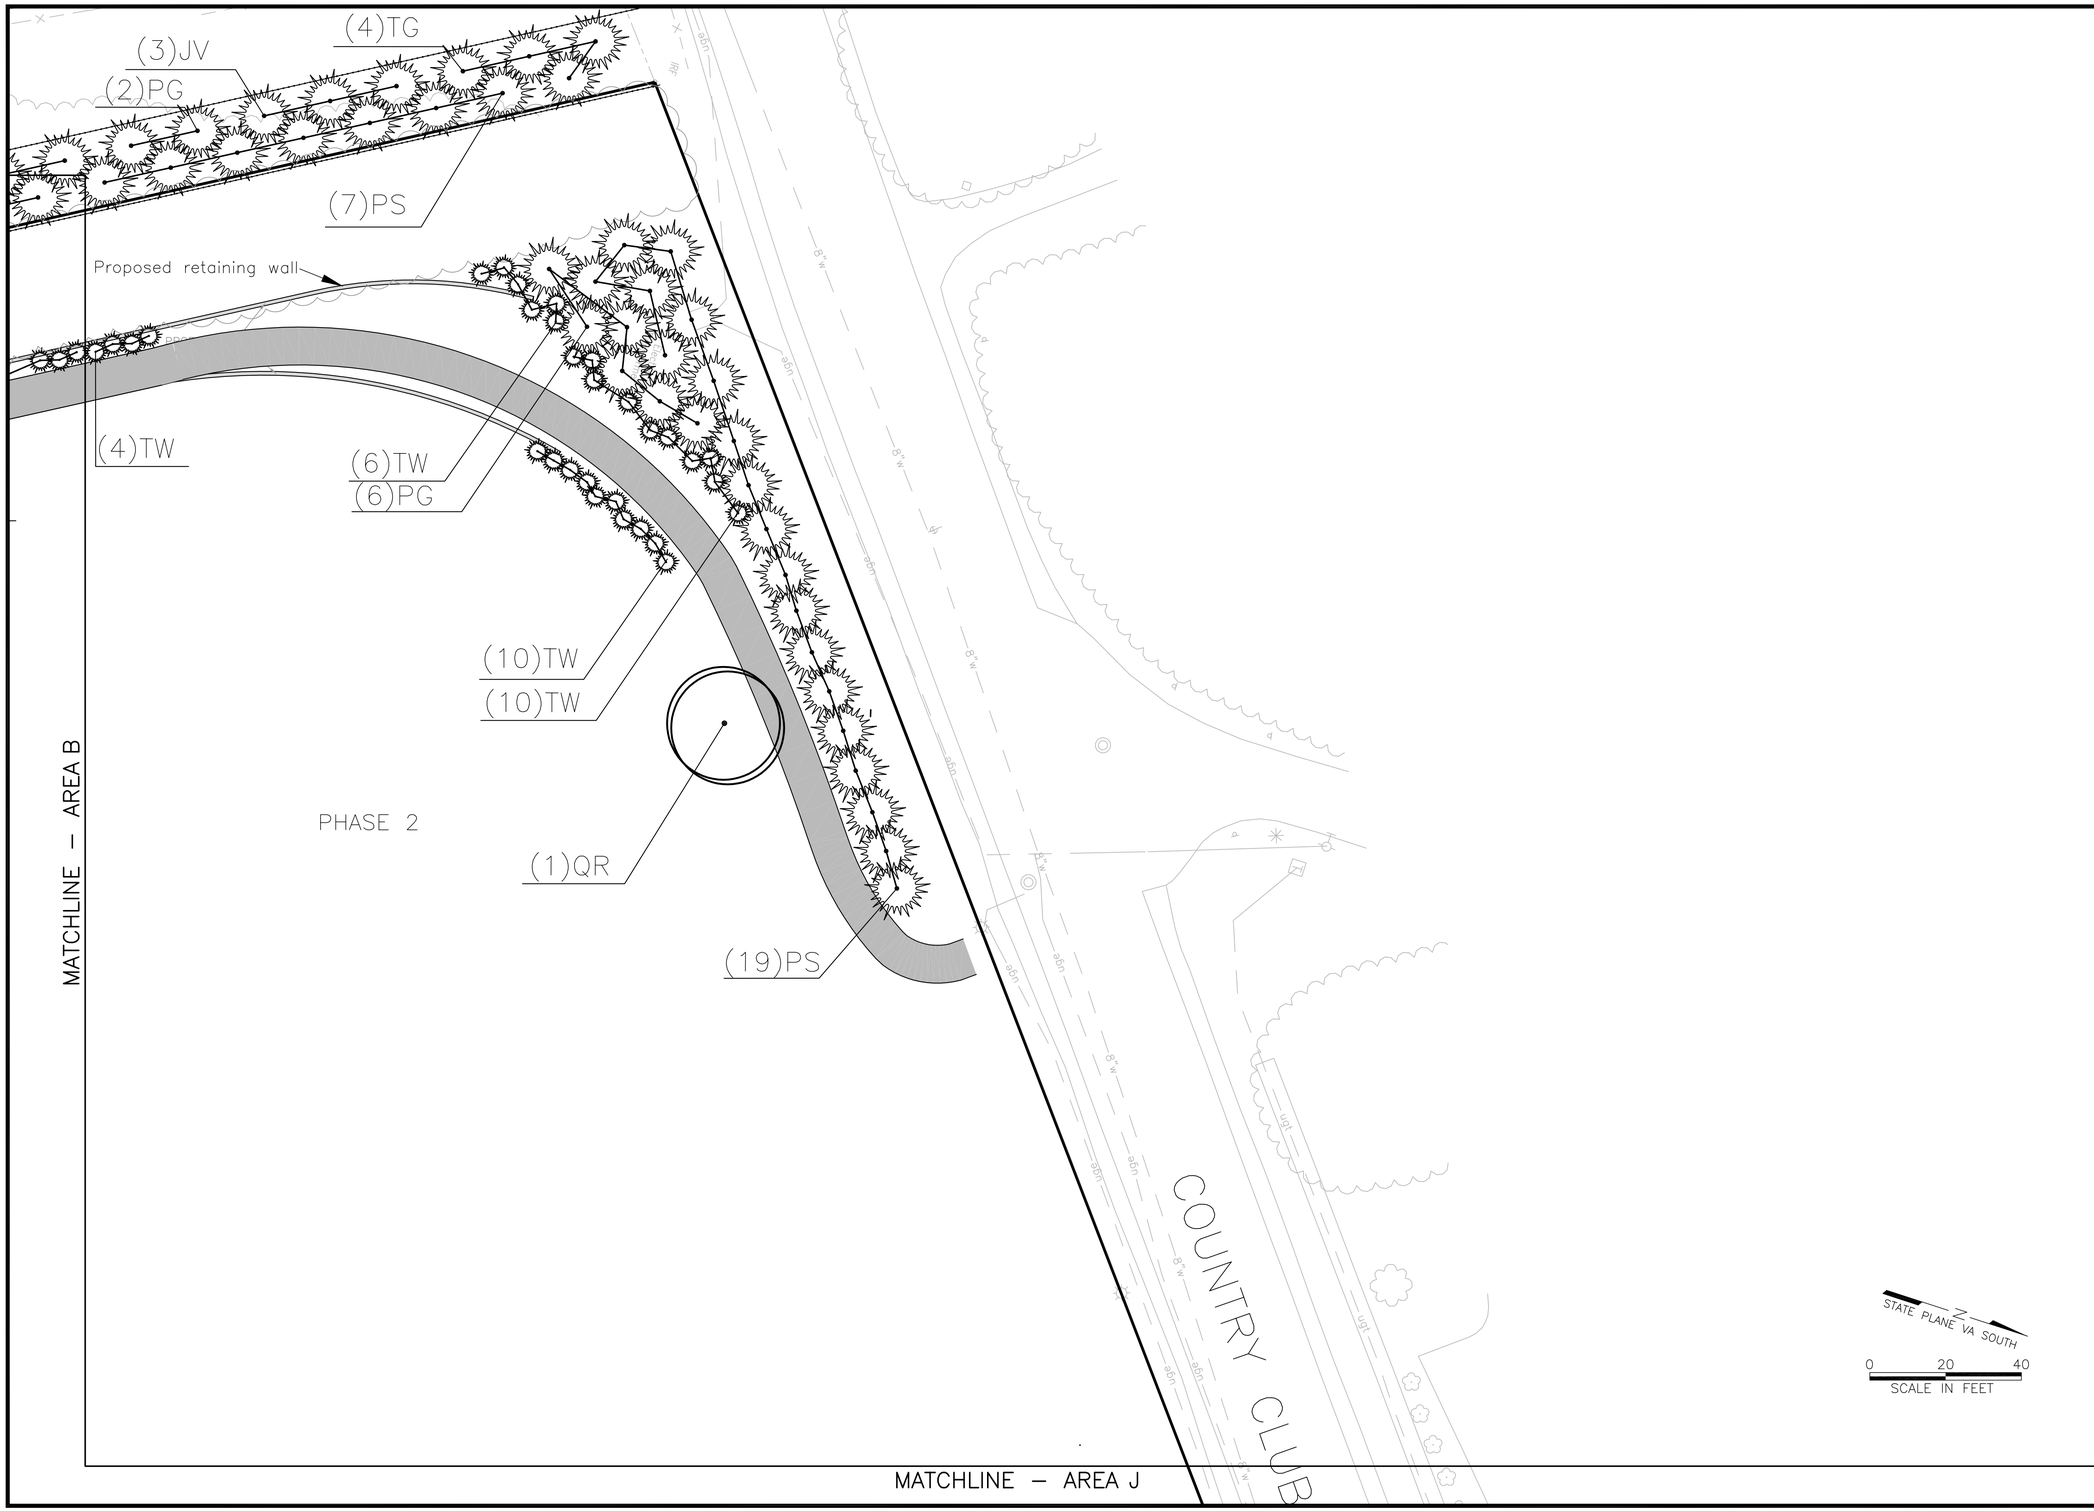

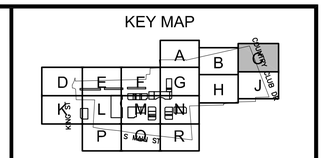

COMMONWEALTH OF VIRGINIA
BRAD B. BALL
No 1230
04 May 07
LANDSCAPE ARCHITECT

TOWN ENGINEER	DATE
TOWN PLANNER	DATE

ANDERSON & ASSOCIATES, INC.
Professional Design Services
www.andassoc.com
Virginia - North Carolina - Tennessee
100 Ardmore St.
Blacksburg, Va. 24060
540-552-5592

DATE :	04 MAY 07
DESIGNED :	KLR
DRAWN :	KLR
CHECKED :	BBB
QA / QC :	MTC

REV. #	COMMENTS	DATE
----	----	----
----	----	----
----	----	----
----	----	----
----	----	----

FIRST & MAIN
PHASE 1
BLACKSBURG, VIRGINIA

LANDSCAPING PLAN
AREA C

DOCUMENT NO.
22559 – 110
SHEET
C5.05

Rennick, Kim / 5/3/2007 3:00 PM / u:\22\22559\22559eng\design\plans_lsc\22559_sheet_la.dwg