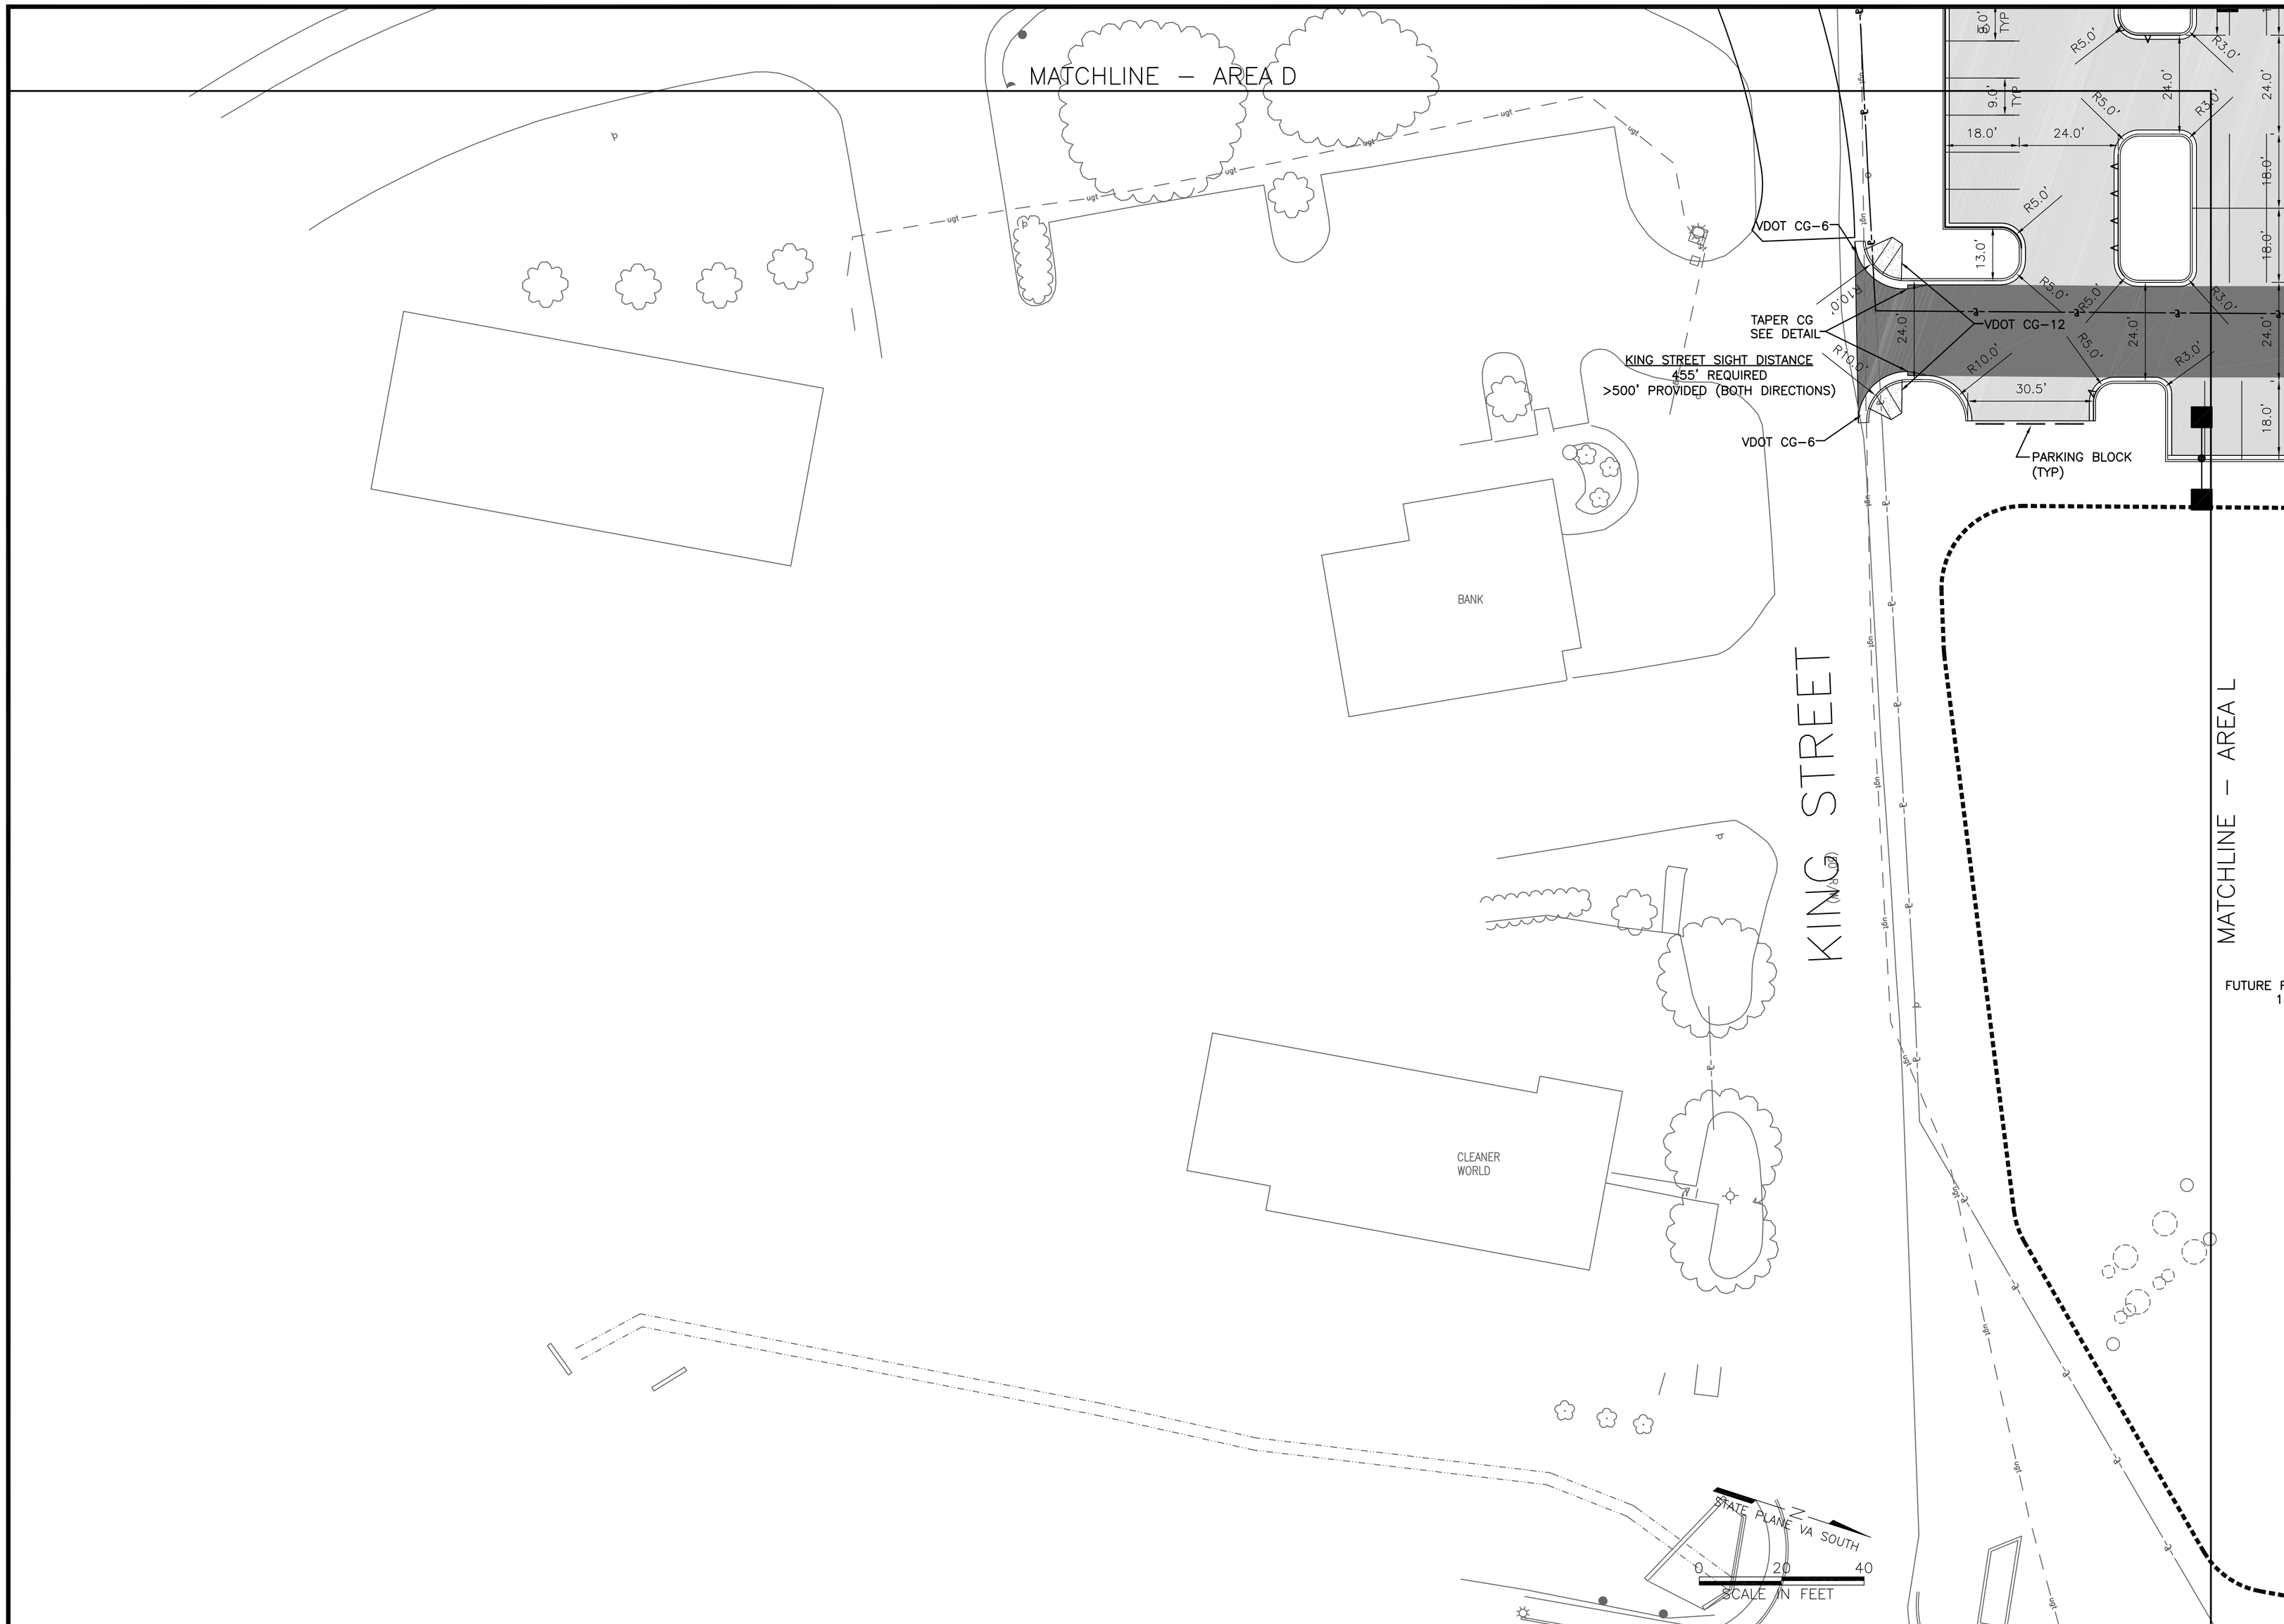

KEY MAP

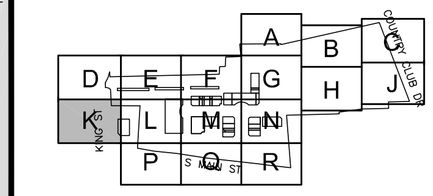

LEGEND:

- PROPOSED STANDARD CURB AND GUTTER
- PROPOSED CURB AND REVERSE PITCH GUTTER
- PROPERTY LINE
- PROPOSED STANDARD ASPHALT PAVEMENT
- PROPOSED HEAVY DUTY ASPHALT PAVEMENT
- PROPOSED SIDEWALK
- PROPOSED CONCRETE PAVEMENT
- PROPOSED MULTI-USE TRAIL
- FUTURE BUILDING PAD
- PROPOSED LIGHT A
- PROPOSED LIGHT C
- PROPOSED LIGHT D
- PROPOSED LIGHT F

NOTE:

1. ALL DIMENSIONS ARE TO FACE OF CURB OR END OF STRIPE, UNLESS OTHERWISE NOTED
2. SEE ARCHITECTURAL PLANS FOR HARDSCAPE INFORMATION AND DETAILS

COMMONWEALTH OF VIRGINIA
24 JUL 07
TREVOR M. KIMZEY
No. 036354
PROFESSIONAL ENGINEER

TOWN ENGINEER	DATE
TOWN PLANNER	DATE

ANDERSON & ASSOCIATES, INC.
Professional Design Services
www.andassoc.com
Virginia - North Carolina - Tennessee
100 Ardmore St.
Blacksburg, Va. 24060
540-552-5592

DATE	: 24 JUL 07
DESIGNED	: RJH
DRAWN	: MSM
CHECKED	: TMK
QA / QC	: MTC

REV. #	COMMENTS	DATE
----	----	----
----	----	----
----	----	----
----	----	----
----	----	----

FIRST & MAIN
PHASE 1
BLACKSBURG, VIRGINIA

DIMENSIONAL PLAN
AREA K

DOCUMENT NO.
22559 – 210
SHEET
C1.11

May, Michael / 7/23/2007 8:04 PM / u:\22\22559\22559eng\design\plans_lsc\22559_sheet_dimensional.dwg