MULTI-USE PATH PROFILE
From STA 10+00.00 to STA 35+77.67

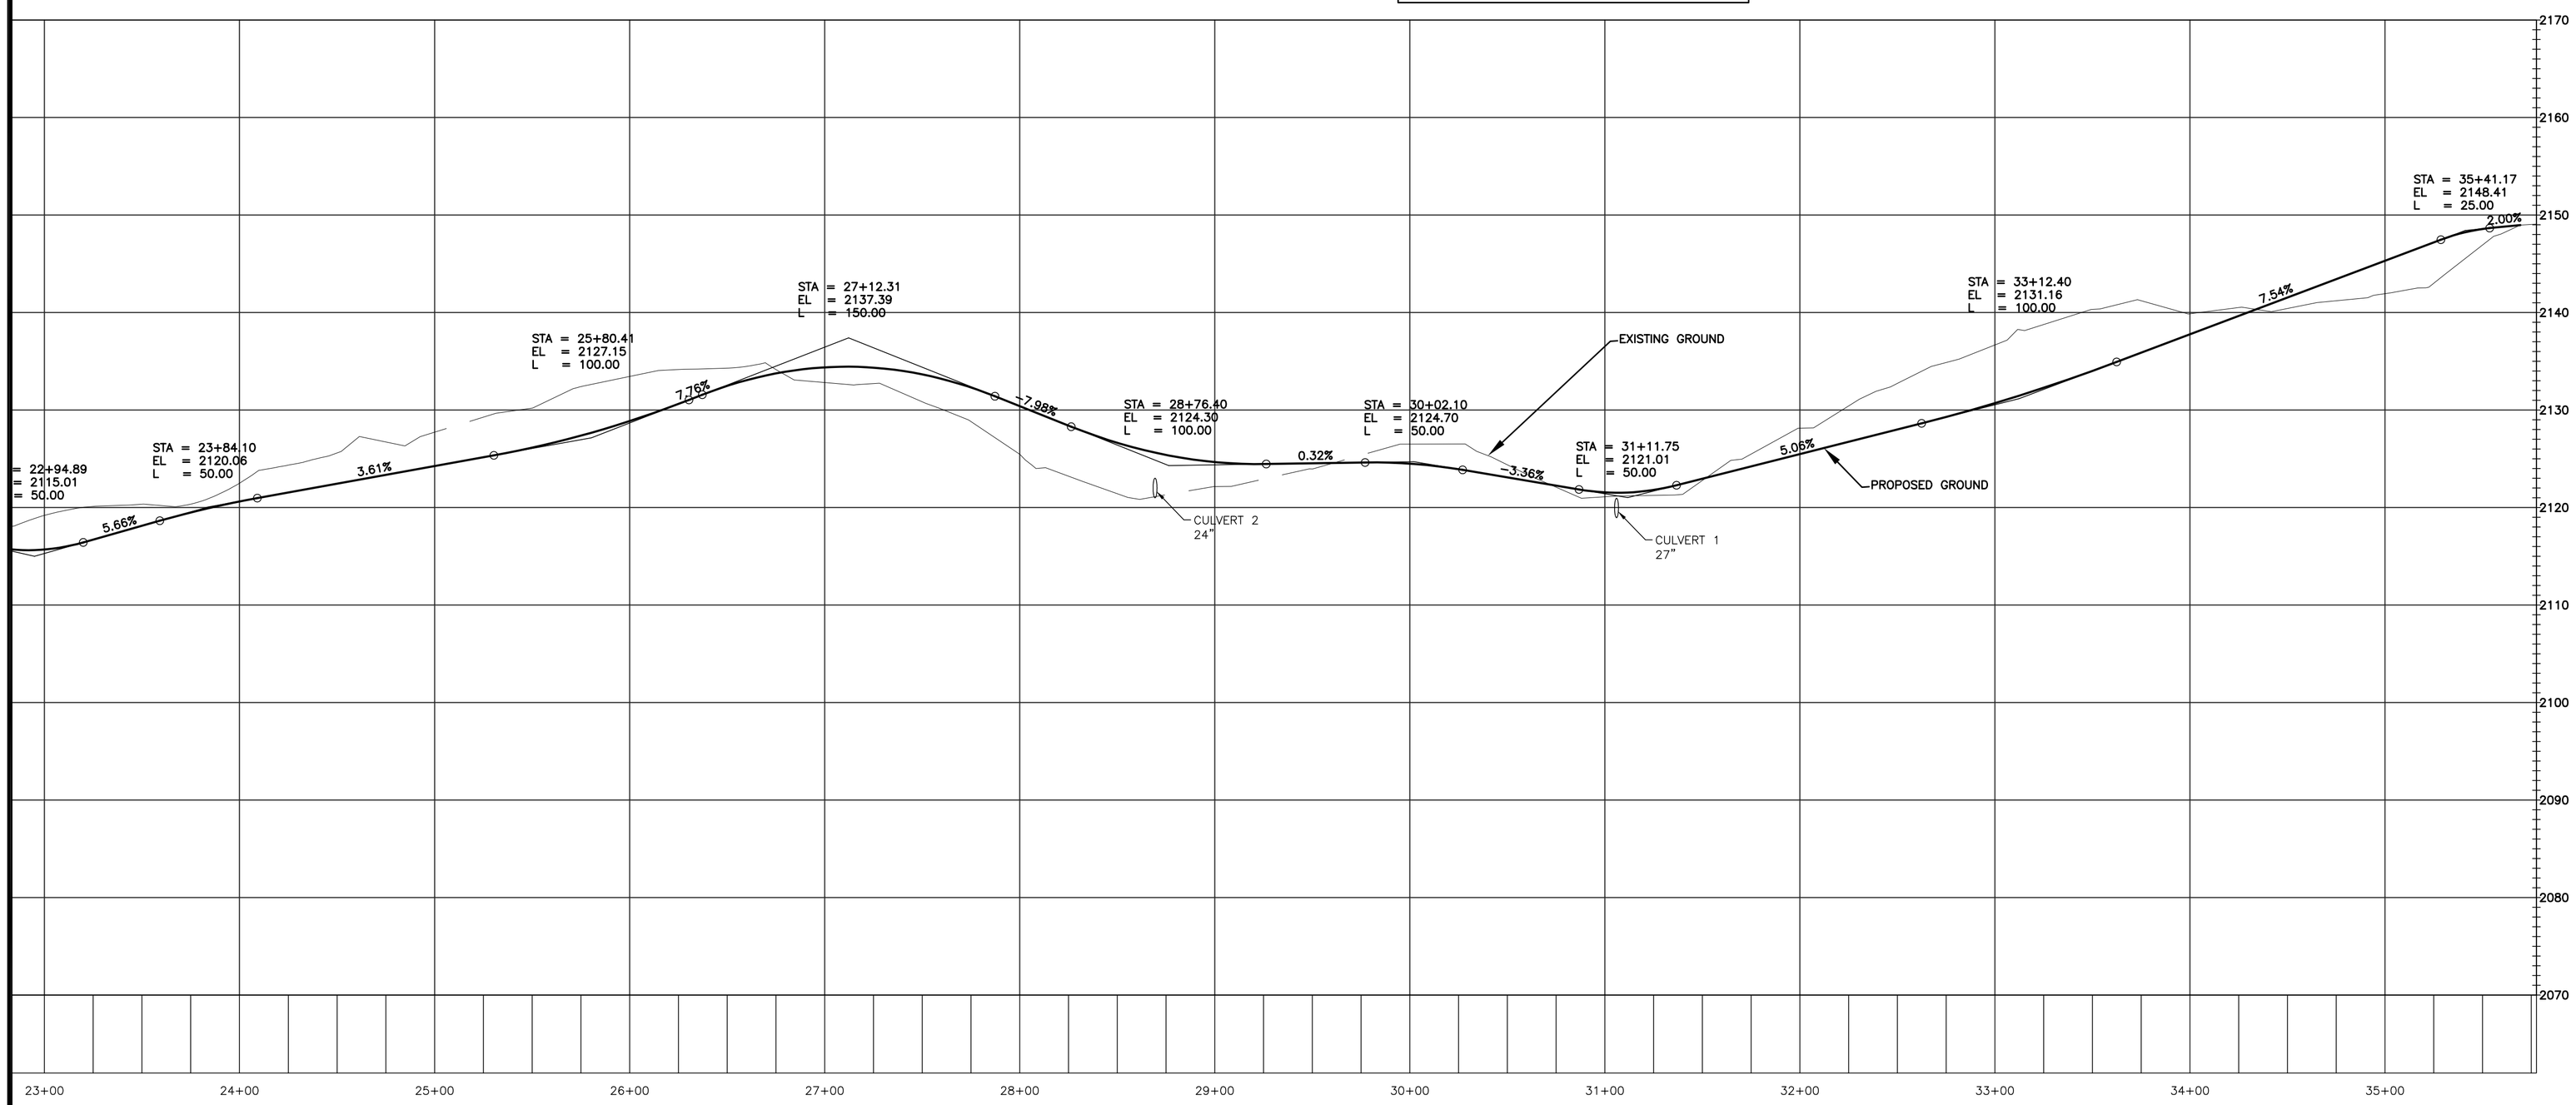

COMMONWEALTH OF VIRGINIA
24 JUL 07
TREVOR M. KIMZEY
No. 036354
PROFESSIONAL ENGINEER

TOWN ENGINEER	DATE
TOWN PLANNER	DATE

ANDERSON & ASSOCIATES, INC.
Professional Design Services
www.andassoc.com
Virginia - North Carolina - Tennessee
100 Ardmore St.
Blacksburg, Va. 24060
540-552-5592

DATE	: 24 JUL 07
DESIGNED	: DRB
DRAWN	: DRB
CHECKED	: TMK
QA / QC	: MTC

REV. #	COMMENTS	DATE
----	----	----
----	----	----
----	----	----
----	----	----
----	----	----

FIRST & MAIN
PHASE 1
BLACKSBURG, VIRGINIA

MULTI-USE PATH
PROFILE 2

DOCUMENT NO.
22559 – 210
SHEET
C1.21

Howard, Rick / 7/24/2007 7:58 AM / u:\22\22559\22559eng\design\plans_lsc\22559_sheet_trail_profile.dwg