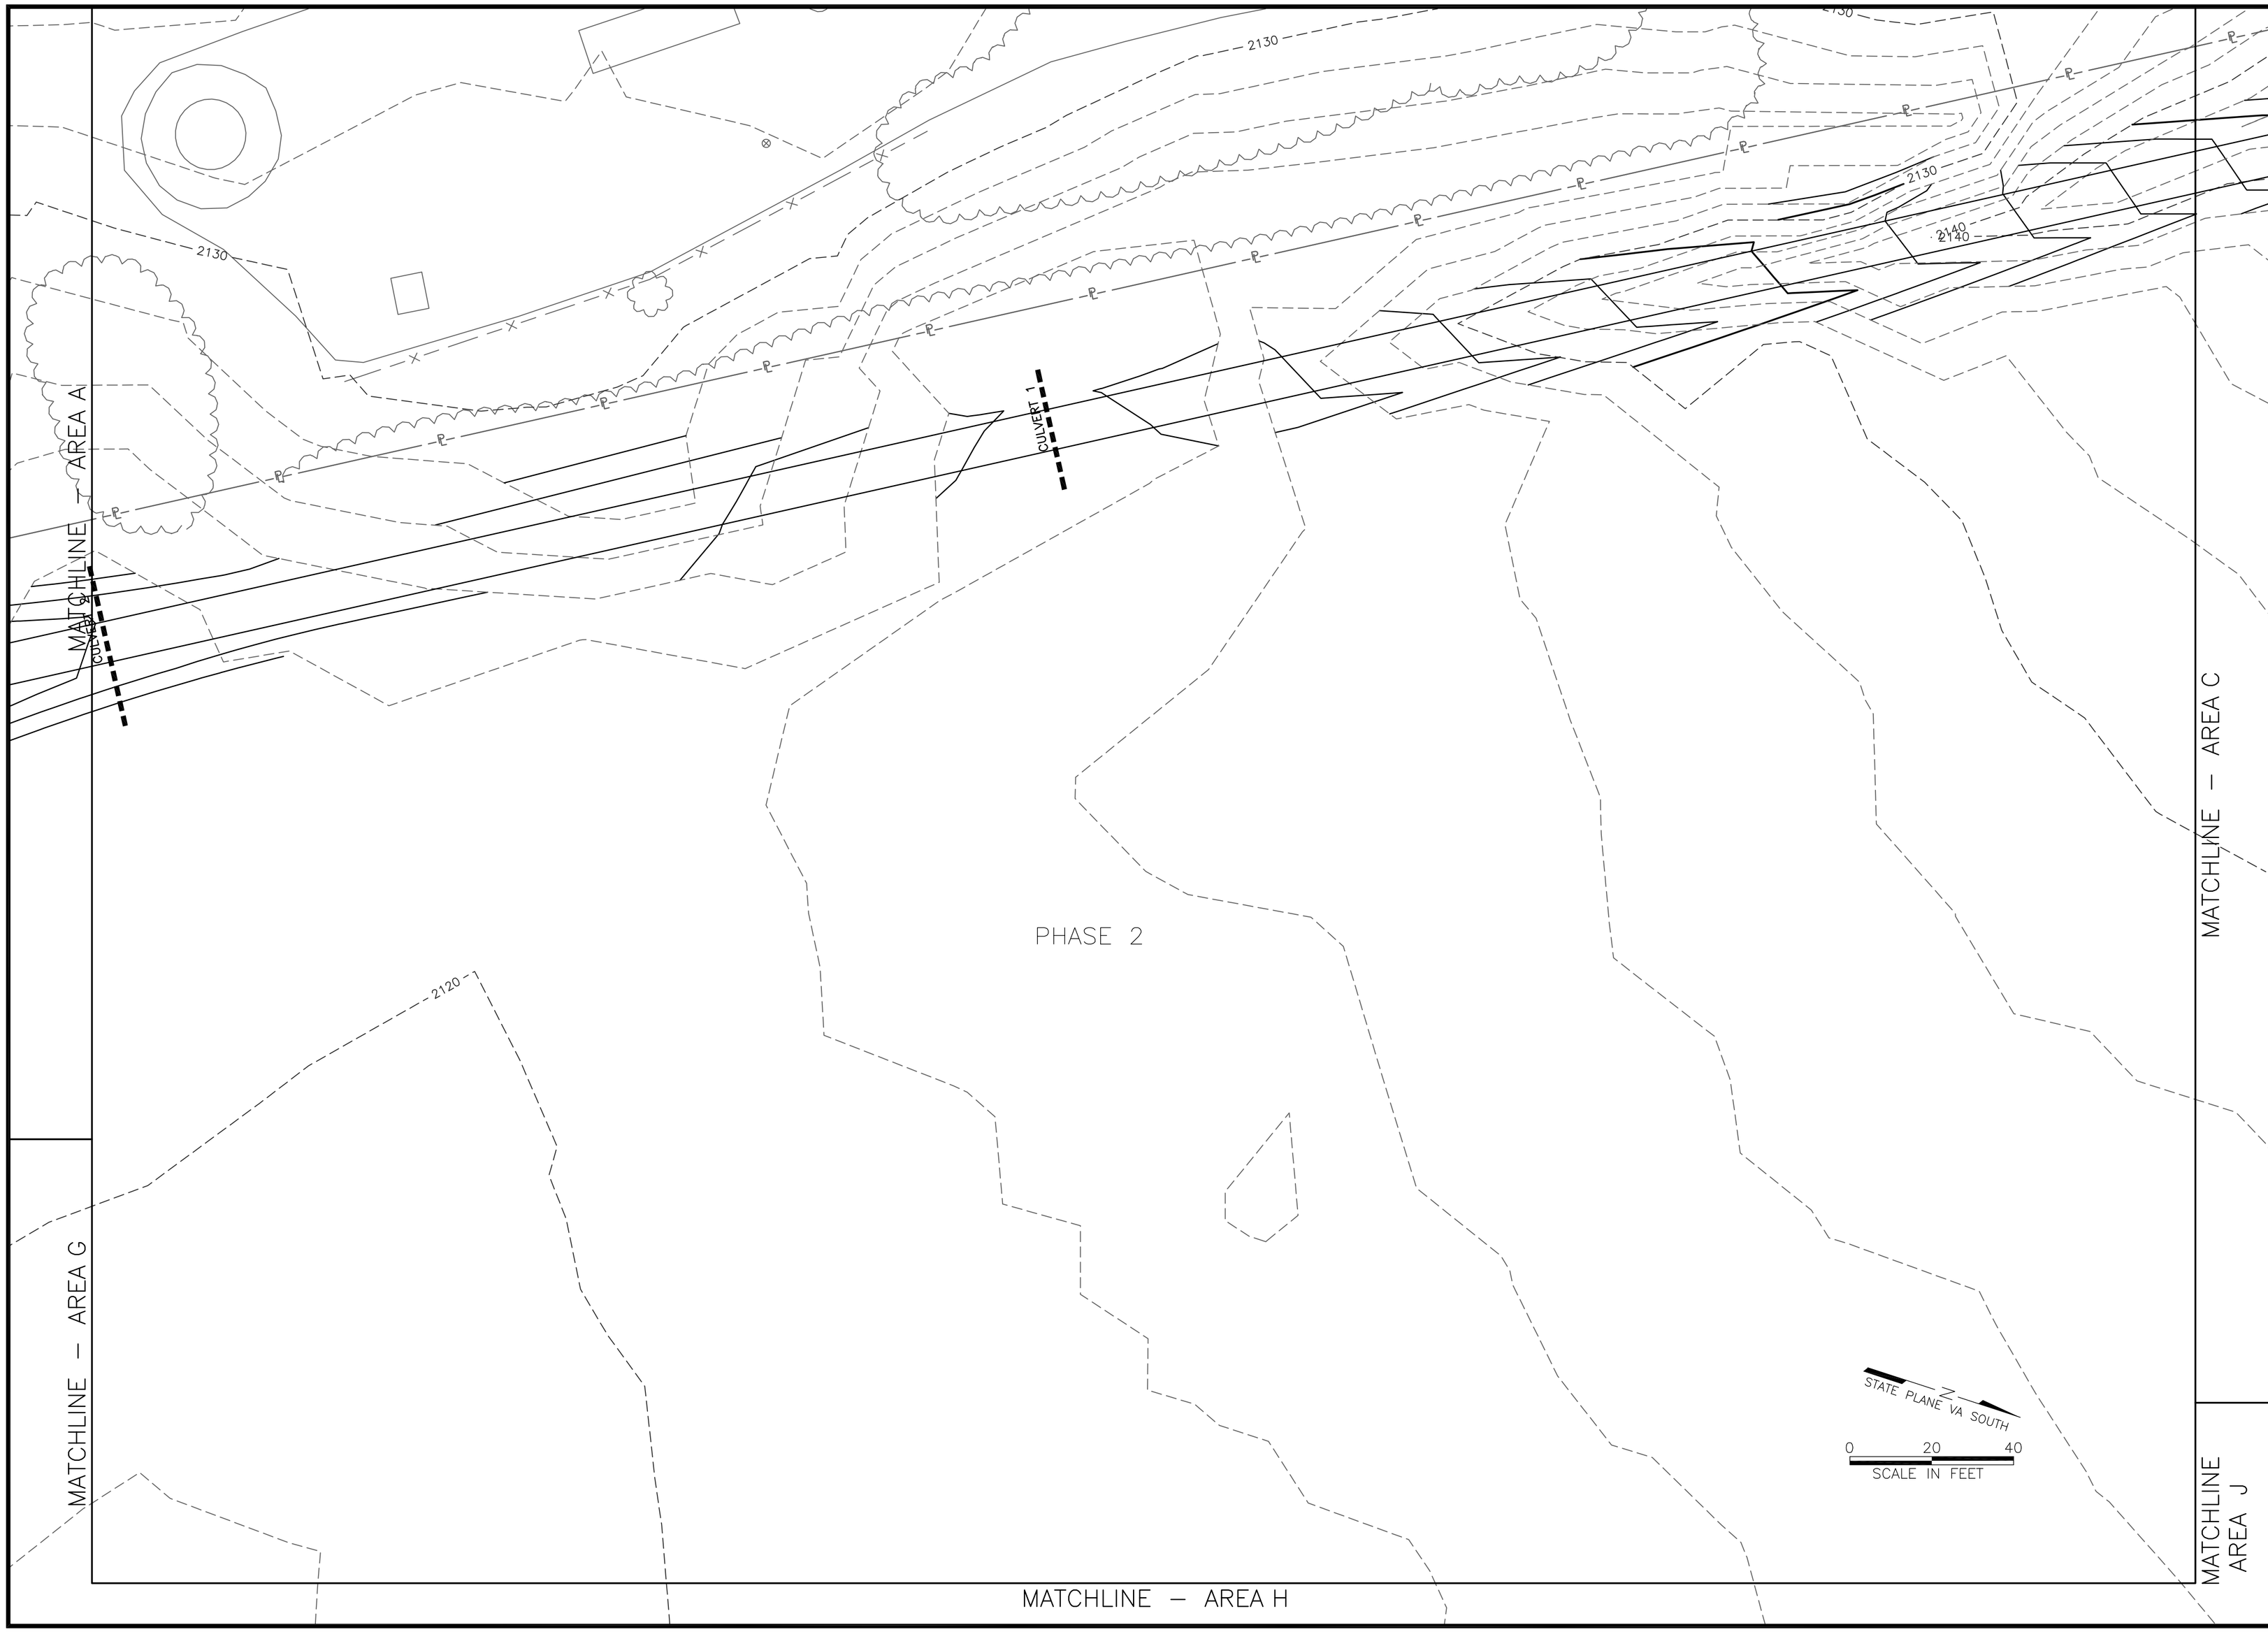

KEY MAP

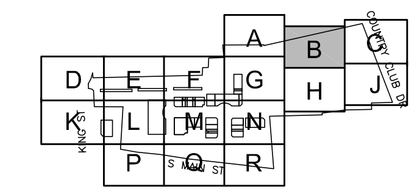

LEGEND:

- 2000 — EXISTING CONTOUR
- 2000 — PROPOSED CONTOUR
- STORM DRAIN PIPE
- OVERLAND FLOW PATH DURING FLOODING
- MANHOLE
- INLET
- CURB INLET
- CLEAN OUT
- GRADE TO DRAIN DIRECTION
- X · X · X · X STORM DRAIN PIPE TO BE REMOVED
- / / / / / / STORM DRAIN PIPE TO BE ABANDONED
- STRUCTURE TO BE ABANDONED

COMMONWEALTH OF VIRGINIA
24 JUL 07
TREVOR M. KIMZEY
No. 036354
PROFESSIONAL ENGINEER

TOWN ENGINEER	DATE
TOWN PLANNER	DATE

ANDERSON & ASSOCIATES, INC.
Professional Design Services
www.andassoc.com
Virginia - North Carolina - Tennessee
100 Ardmore St.
Blacksburg, Va. 24060
540-552-5592

DATE	: 24 JUL 07
DESIGNED	: RJH
DRAWN	: MSM
CHECKED	: ----
QA / QC	: MTC

REV. #	COMMENTS	DATE
----	----	----
----	----	----
----	----	----
----	----	----
----	----	----

FIRST & MAIN
PHASE 1
BLACKSBURG, VIRGINIA

GRADING & DRAINAGE PLAN
AREA B

DOCUMENT NO.
22559 – 210
SHEET
C2.03

Moy, Michael / 7/23/2007 6:21 PM / u:\22\22559\22559eng\design\plans_lsc\22559_sheet_grading.dwg