


KEY MAP

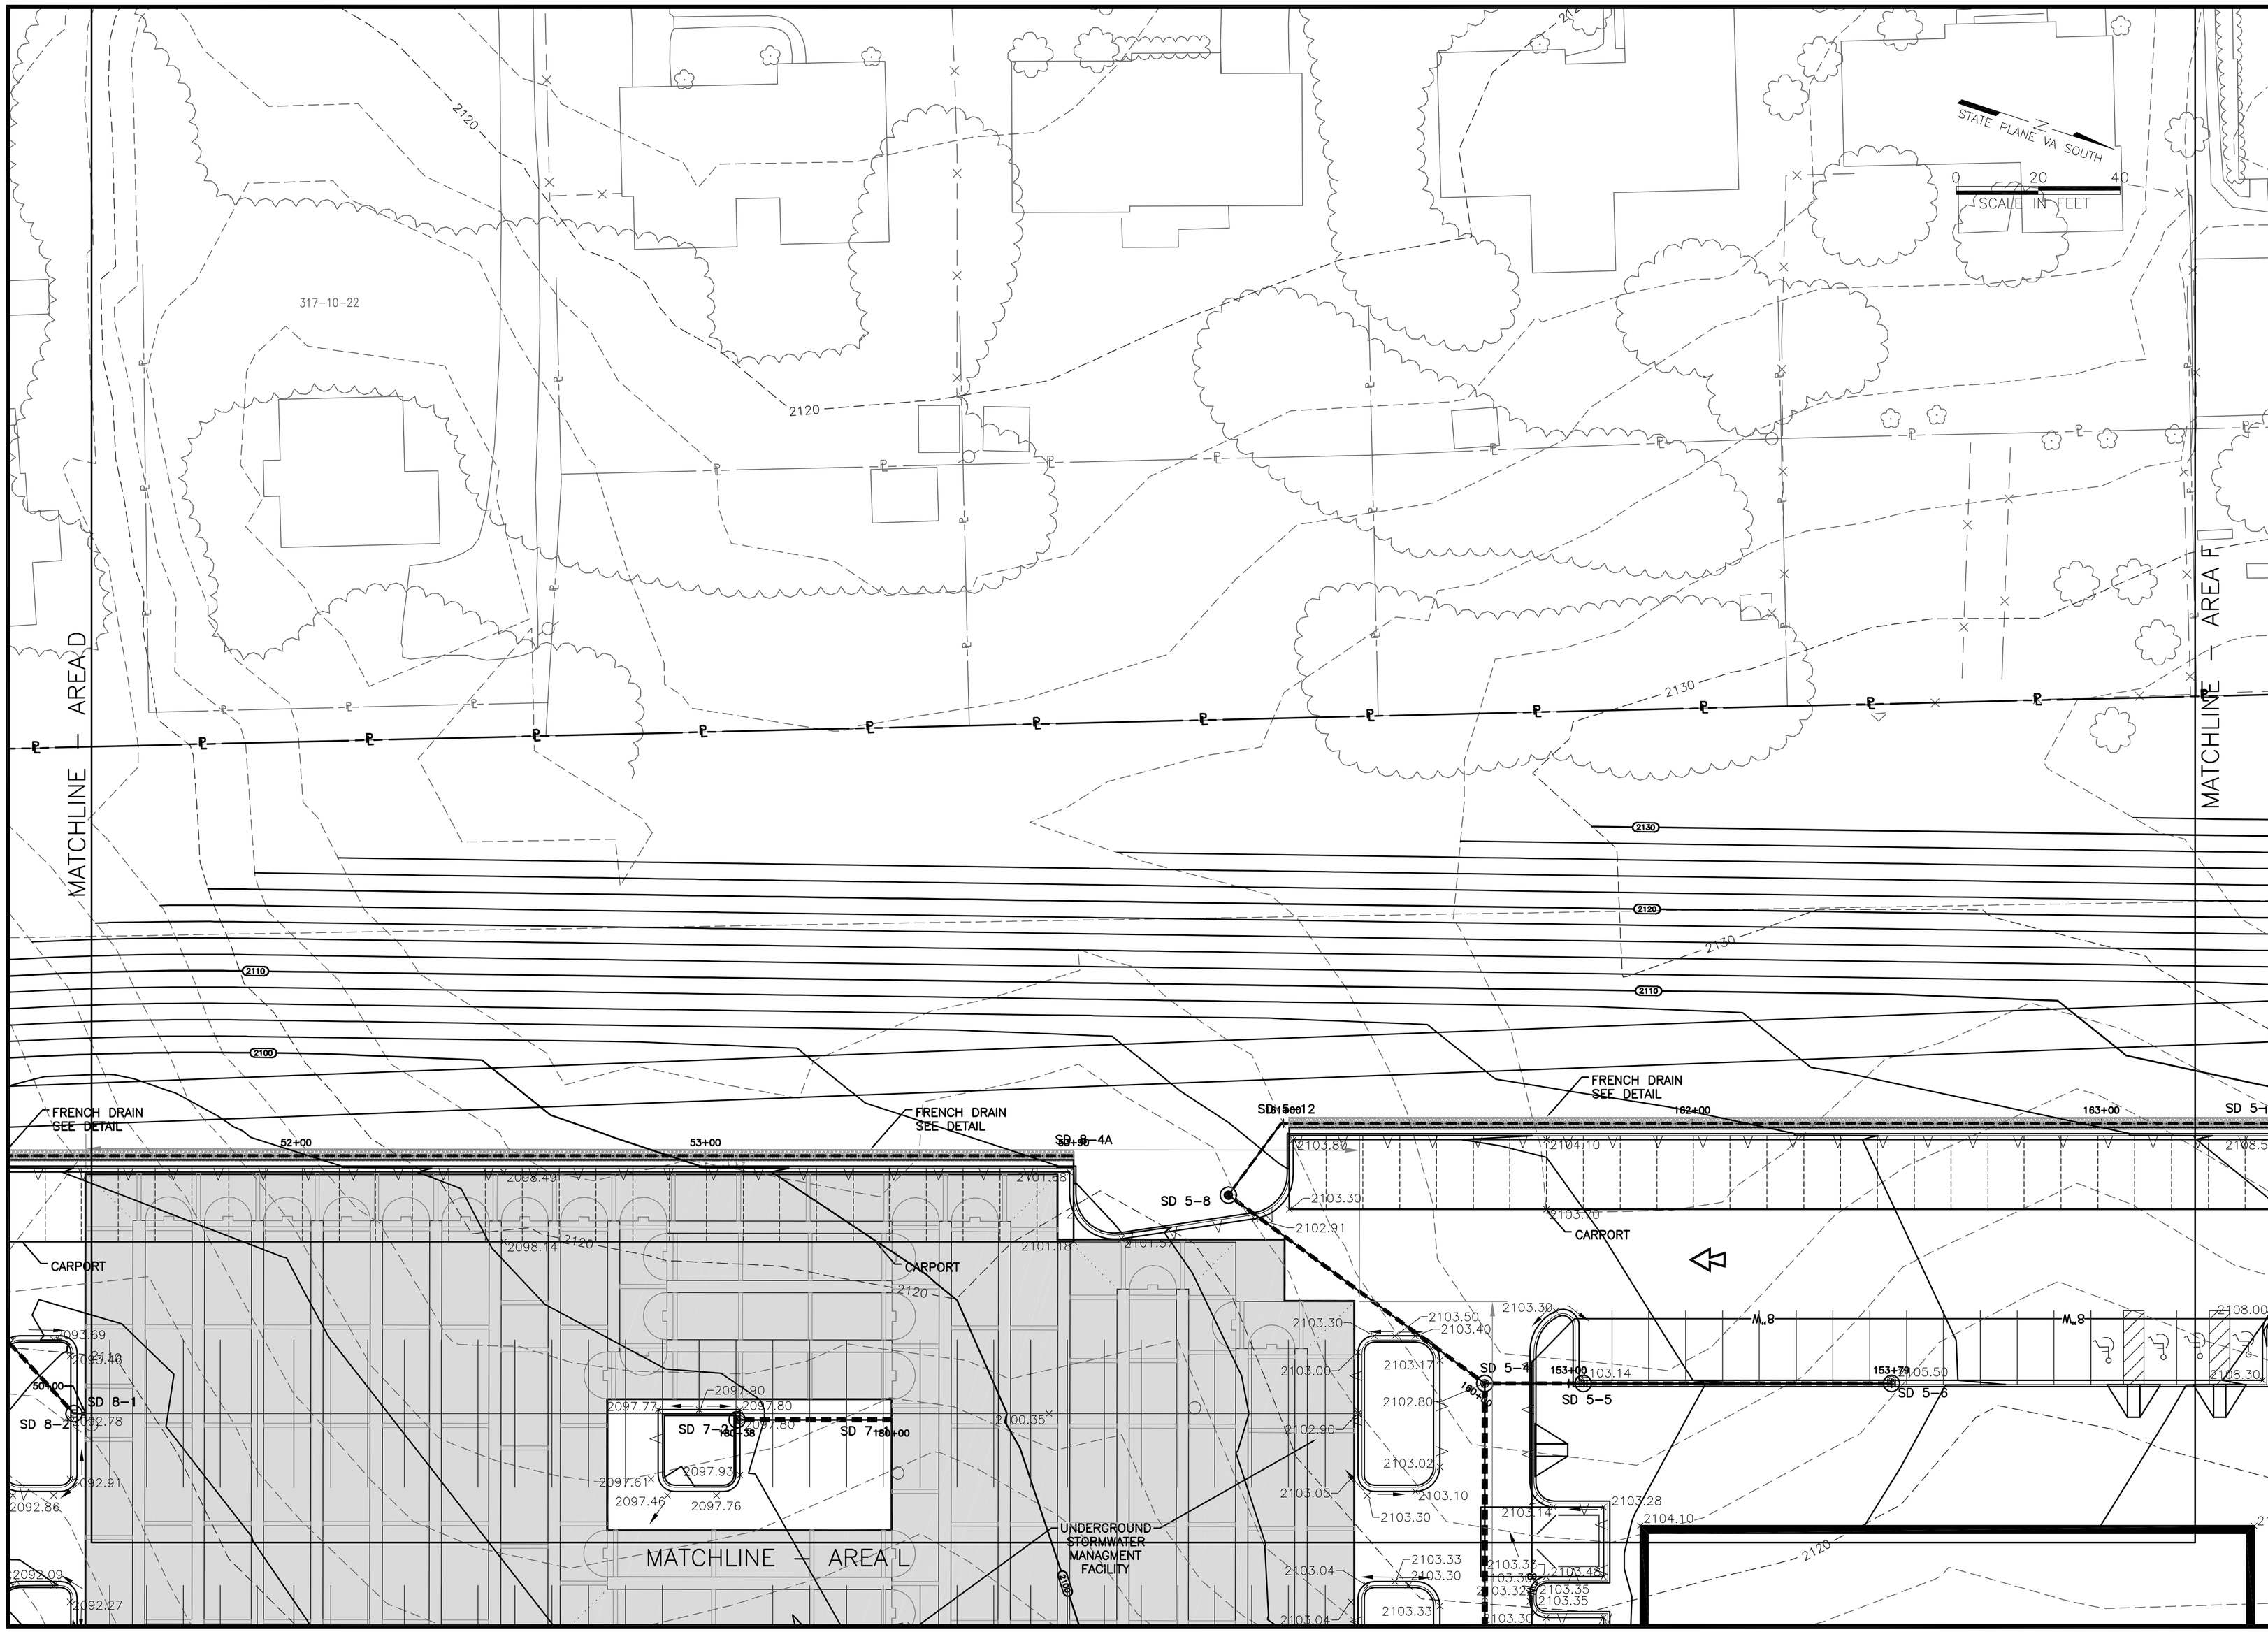


## LEGEND:

- EXISTING CONTOUR (2000)
- PROPOSED CONTOUR (2000)
- STORM DRAIN PIPE
- OVERLAND FLOW PATH DURING FLOODING
- MANHOLE
- INLET
- CURB INLET
- CLEAN OUT
- GRADE TO DRAIN DIRECTION
- STORM DRAIN PIPE TO BE REMOVED
- STORM DRAIN PIPE TO BE ABANDONED
- STRUCTURE TO BE ABANDONED

COMMONWEALTH OF VIRGINIA
27 AUG 07
TREVOR M. KIMZEY
No. 036354
PROFESSIONAL ENGINEER

| TOWN ENGINEER | DATE |
|---|---|
| TOWN PLANNER | DATE |

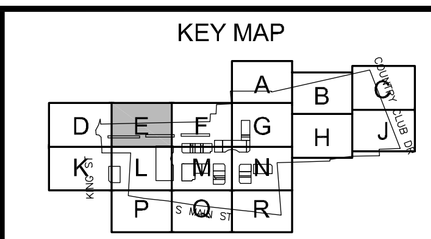**ANDERSON & ASSOCIATES, INC.**
Professional Design Services
www.andassoc.com
Virginia - North Carolina - Tennessee
100 Ardmore St.
Blacksburg, Va. 24060
540-552-5592

| | |
|---|---|
| DATE | 27 AUG 07 |
| DESIGNED: | RJH |
| DRAWN : | MSM |
| CHECKED : | --- |
| QA / QC : | MTC |

| REV. # | COMMENTS | DATE |
|---|---|---|
| --- | --- | --- |
| --- | --- | --- |
| --- | --- | --- |
| --- | --- | --- |
| --- | --- | --- |

**FIRST & MAIN**
PHASE 1
BLACKSBURG, VIRGINIA

**GRADING & DRAINAGE PLAN**
**AREA E**

DOCUMENT NO. **22559 – 310**
SHEET **C2.06**

Moy, Michael / 8/27/2007 10:36 AM / u:\22\22559\22559eng\design\plans_lsc\22559_sheet_grading.dwg