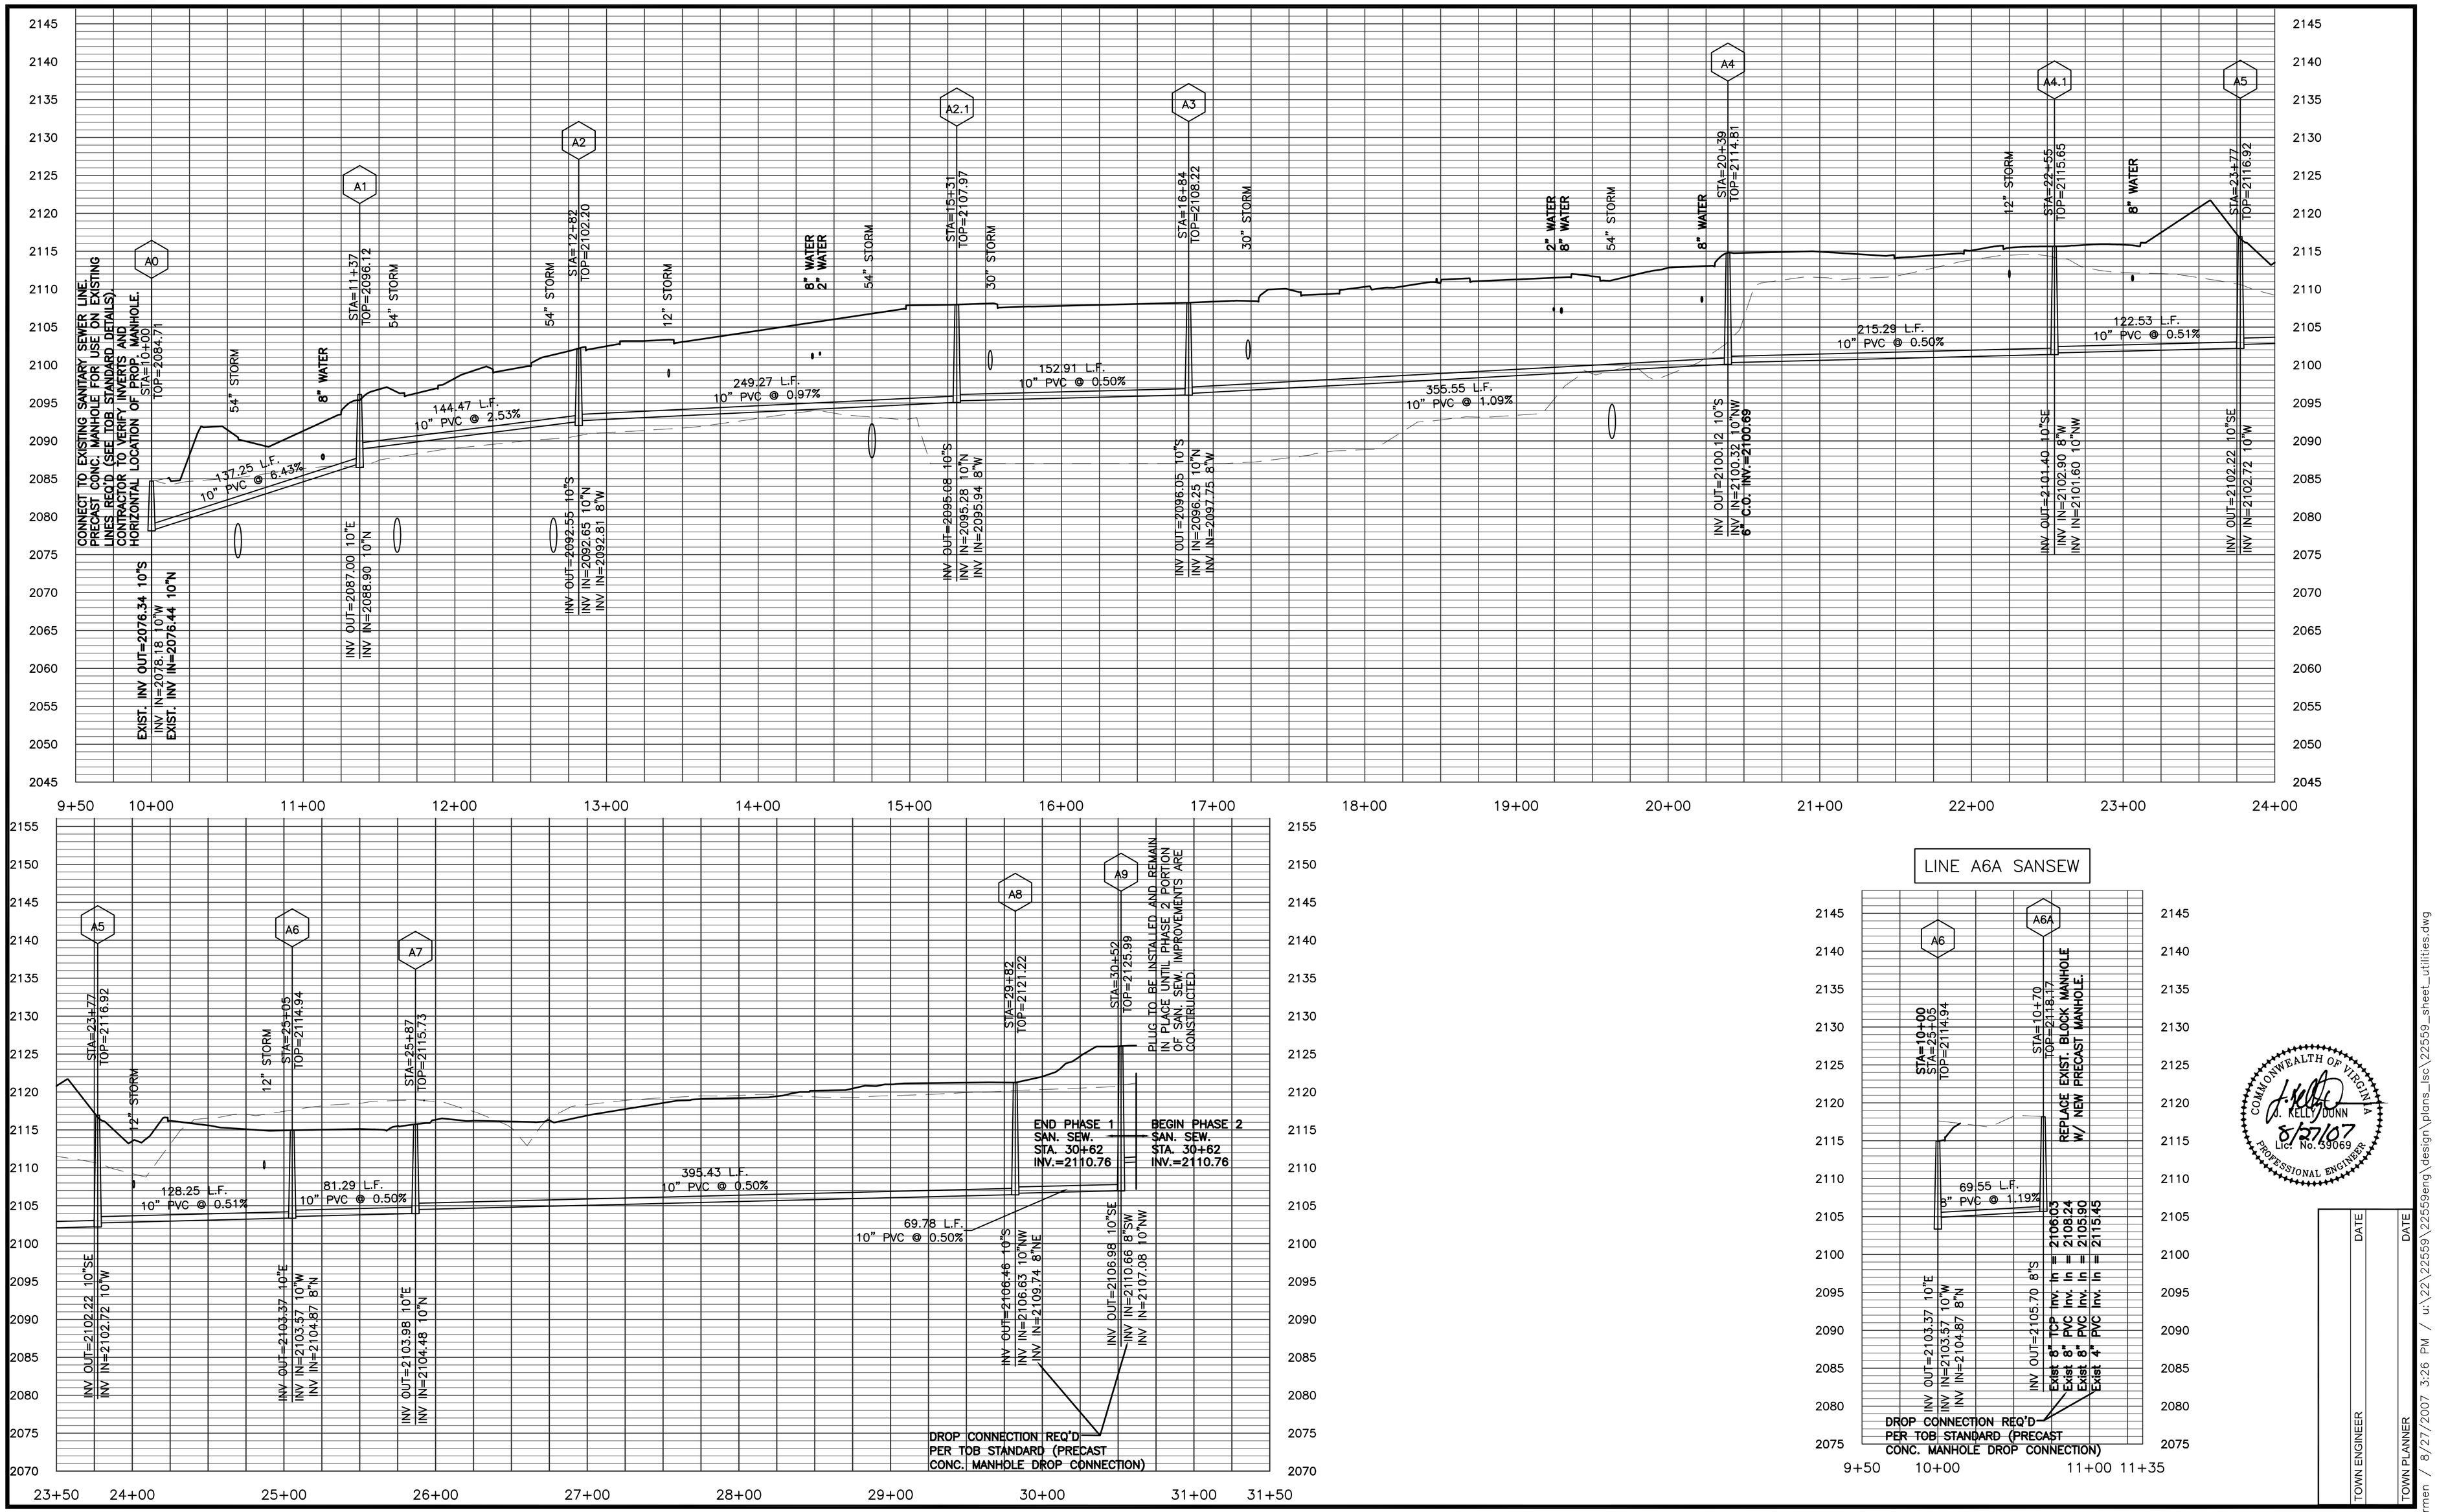

COMMONWEALTH OF VIRGINIA
J. KELLY DUNN
8/27/07
Lic. No. 39069
PROFESSIONAL ENGINEER

	DATE
TOWN ENGINEER	DATE
TOWN PLANNER	DATE

Dunford, Carmen / 8/27/2007 3:26 PM / u:\22\22559\22559eng\design\plans_lsc\22559_sheet_utilities.dwg

ANDERSON & ASSOCIATES, INC.
Professional Design Services
www.andassoc.com
Virginia - North Carolina - Tennessee
100 Ardmore St.
Blacksburg, Va. 24060
540-552-5592

DATE	27 AUG 07
DESIGNED	JKD
DRAWN	CBD
CHECKED	TMK
QA / QC	MTC

REV. #	COMMENTS	DATE
----	----	----
----	----	----
----	----	----
----	----	----
----	----	----

FIRST & MAIN
PHASE 1
BLACKSBURG, VIRGINIA

LINES A, & A6A SANITARY SEWER PROFILES

DOCUMENT NO.
22559 – 310
SHEET
C4.18