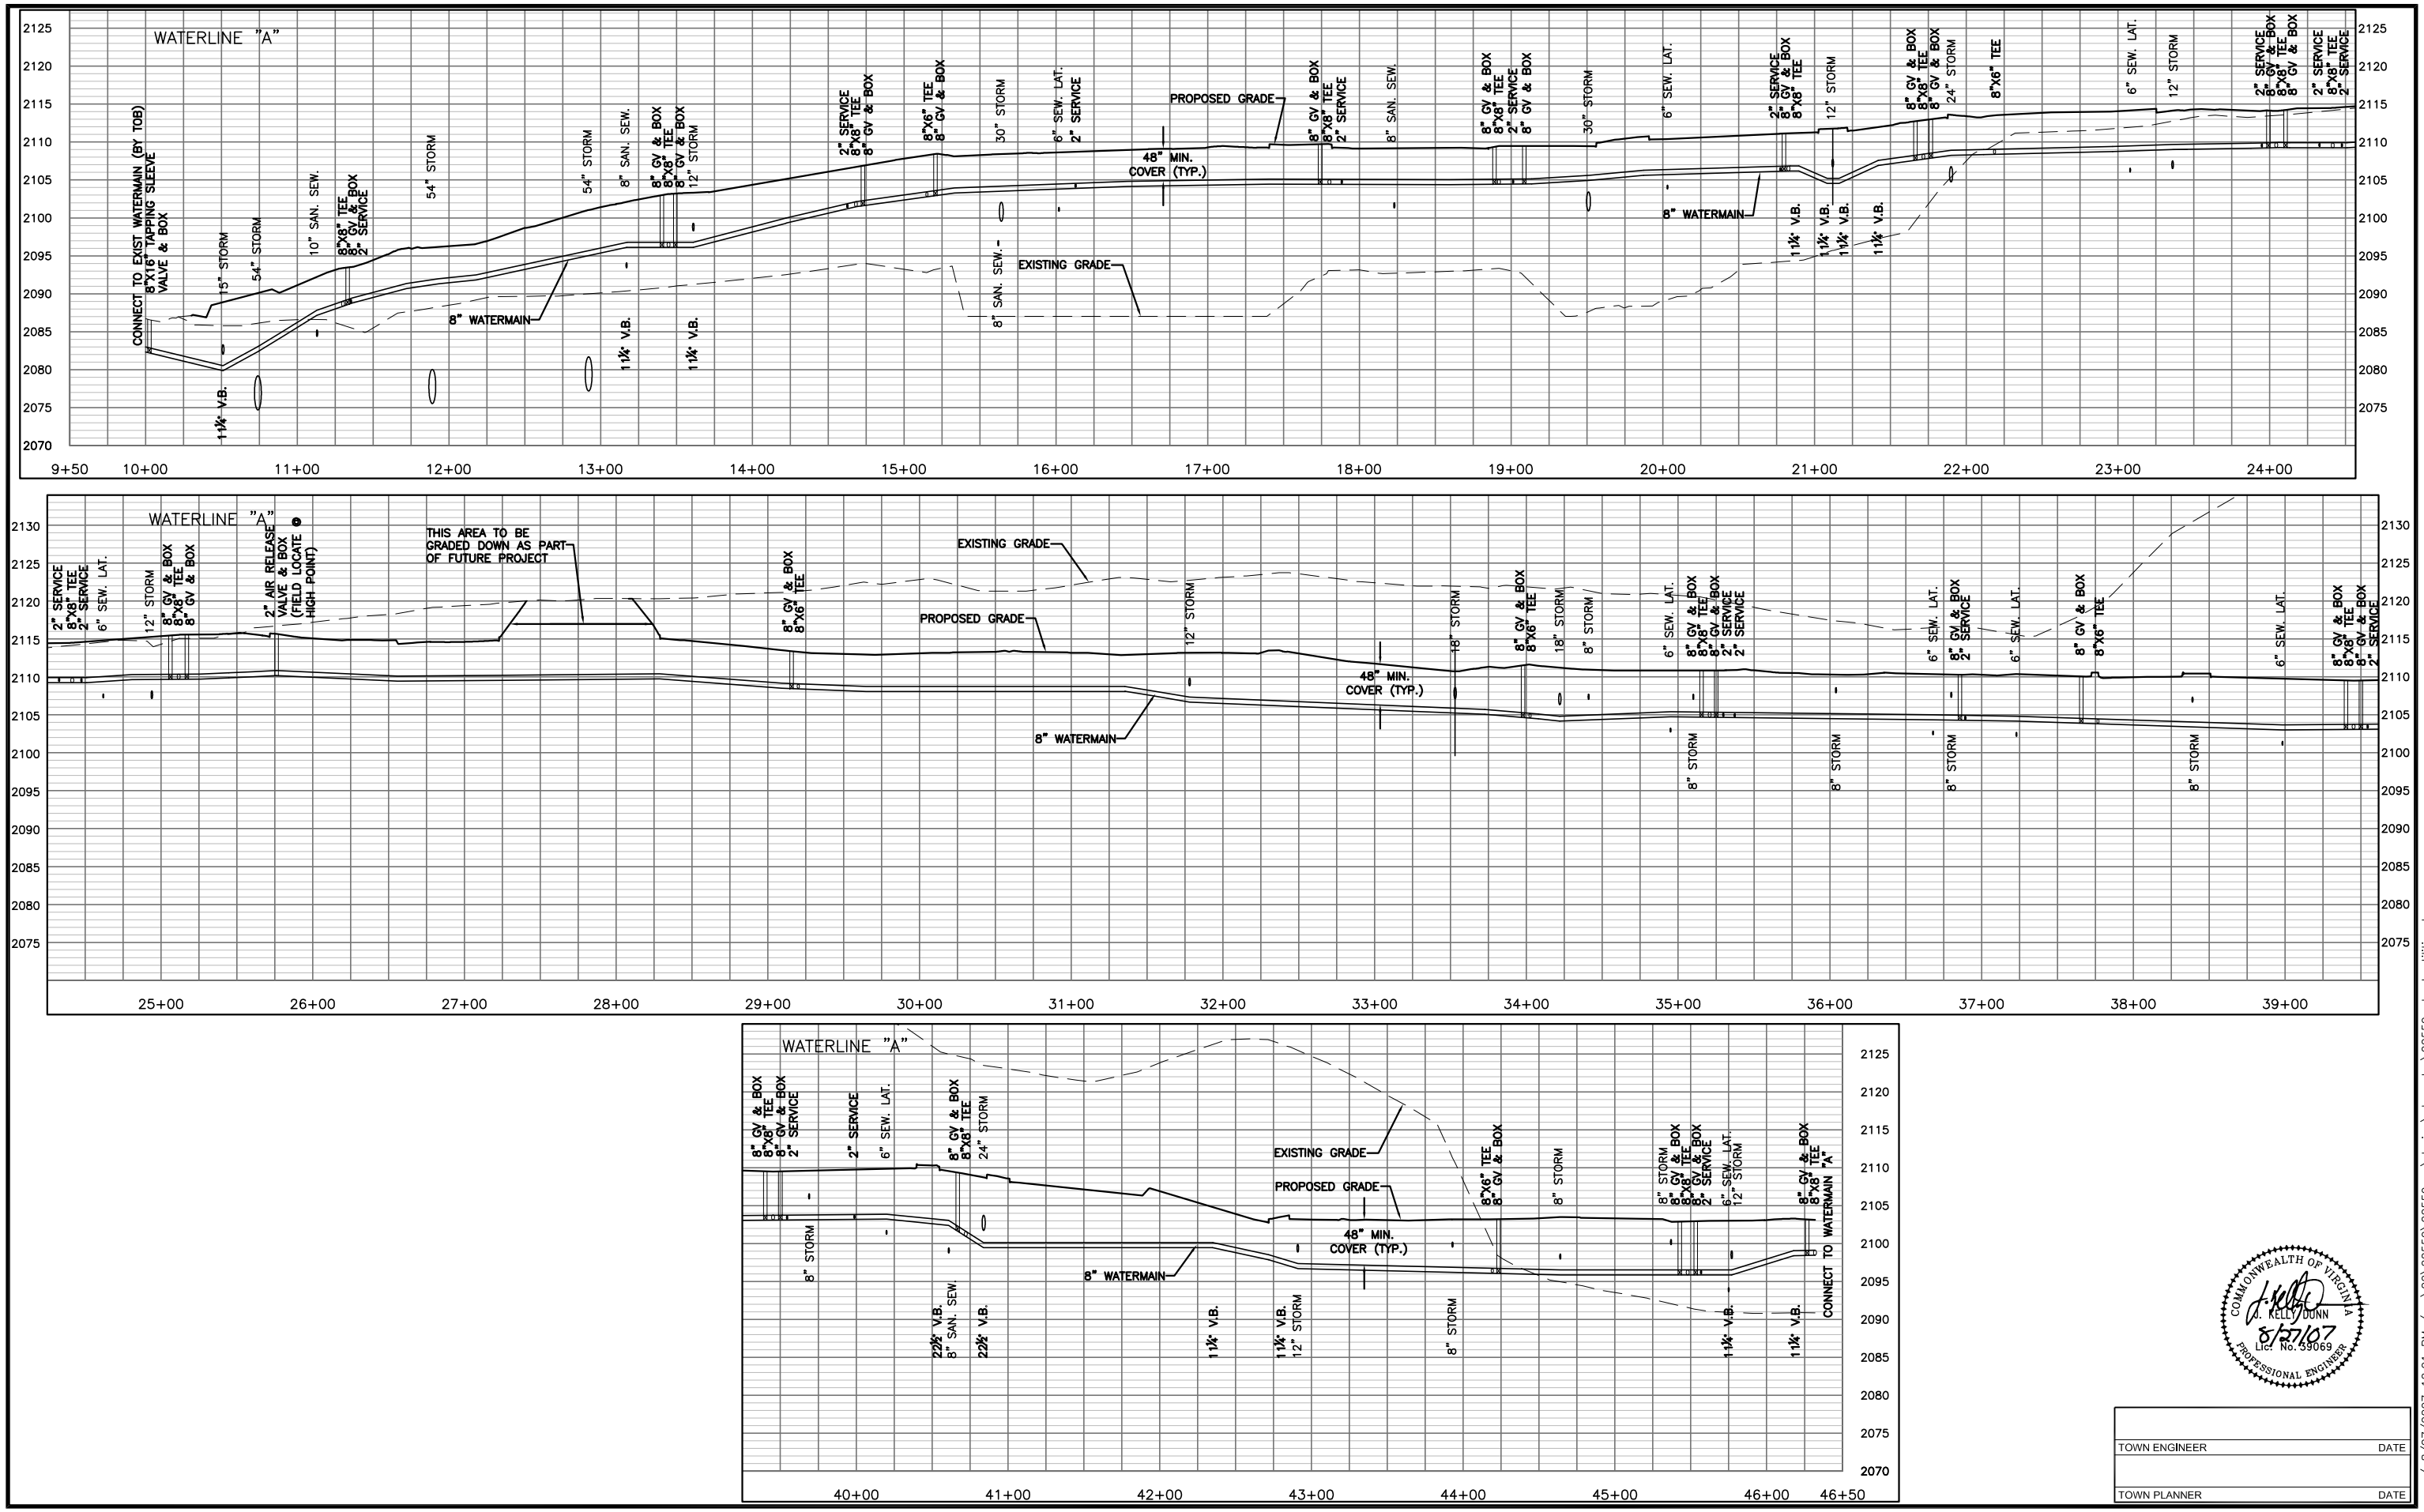

COMMONWEALTH OF VIRGINIA
J. KELLY DUNN
8/27/07
Lic. No. 59069
PROFESSIONAL ENGINEER

TOWN ENGINEER	DATE
TOWN PLANNER	DATE

ANDERSON & ASSOCIATES, INC.
Professional Design Services
www.andassoc.com
Virginia - North Carolina - Tennessee
100 Ardmore St.
Blacksburg, Va. 24060
540-552-5592

DATE	: 27 AUG 07
DESIGNED	: JKD
DRAWN	: CBD
CHECKED	: TMK
QA / QC	: MTC

REV. #	COMMENTS	DATE
--	--	--
--	--	--
--	--	--
--	--	--
--	--	--

FIRST & MAIN
PHASE 1
BLACKSBURG, VIRGINIA

LINE A WATER PROFILE

DOCUMENT NO.
22559 – 310
SHEET
C4.20

Dunford, Carmen / 8/27/2007 12:01 PM / u:\22\22559\22559eng\design\plans_isc\22559_sheet_utilities.dwg