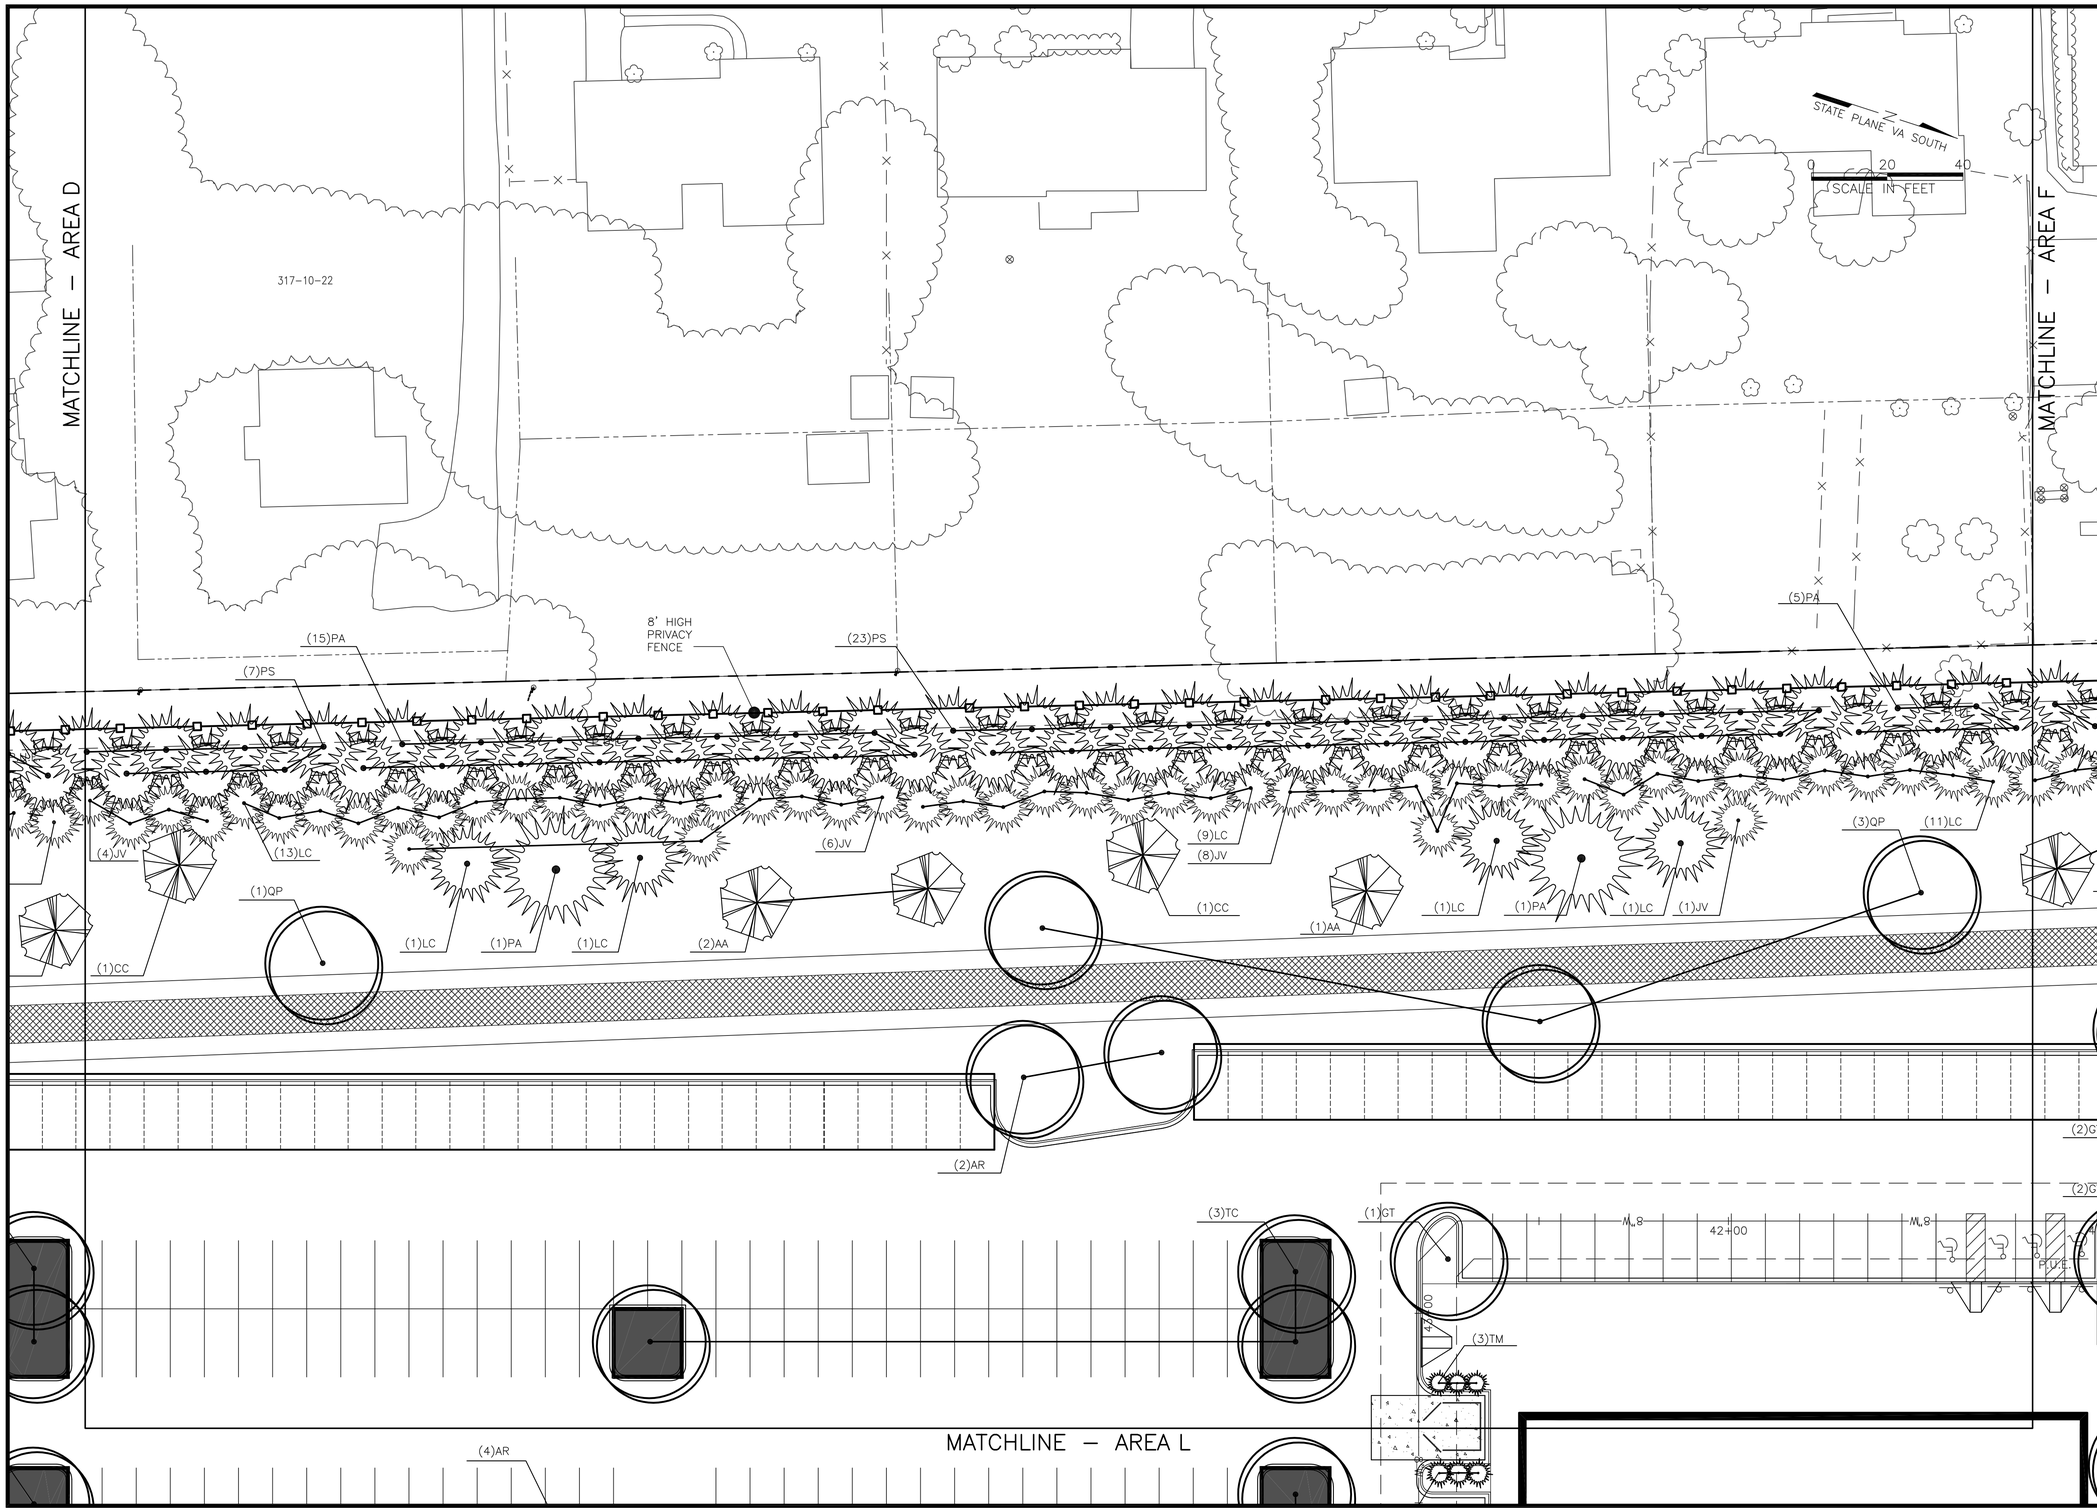

KEY MAP

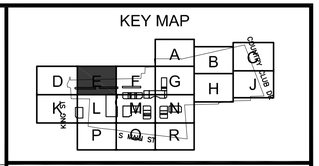

Legend

- Proposed Deciduous Tree
- Proposed Large Evergreen Tree
- Proposed Small Evergreen Tree
- Proposed Flowering Tree
- Existing Tree Line
- Proposed Chain Link Fence
- Proposed Privacy Fence
- Existing Chain Link Fence
- Parking Lot Island

COMMONWEALTH OF VIRGINIA
BRAD B. BALL
No 1230
27 Aug 07
LANDSCAPE ARCHITECT

TOWN ENGINEER	DATE
TOWN PLANNER	DATE

ANDERSON & ASSOCIATES, INC.
Professional Design Services
www.andassoc.com
Virginia - North Carolina - Tennessee
100 Ardmore St.
Blacksburg, Va. 24060
540-552-5592

DATE	: 27 AUG 07
DESIGNED	: KLR
DRAWN	: KLR
CHECKED	: BBB
QA / QC	: MTC

REV. #	COMMENTS	DATE
----	----	----
----	----	----
----	----	----
----	----	----
----	----	----

FIRST & MAIN
PHASE 1
BLACKSBURG, VIRGINIA

LANDSCAPING PLAN
AREA E

DOCUMENT NO.
22559 – 310
SHEET
C5.07

Rennick, Kim / 8/27/2007 1:03 PM / u:\22\22559\22559eng\design\plans_lsc\22559_sheet_lo.dwg