TOWN ENGINEER	DATE
TOWN PLANNER	DATE

COMMONWEALTH OF VIRGINIA
BRAD B. BALL
No 1230
04 May 07
LANDSCAPE ARCHITECT

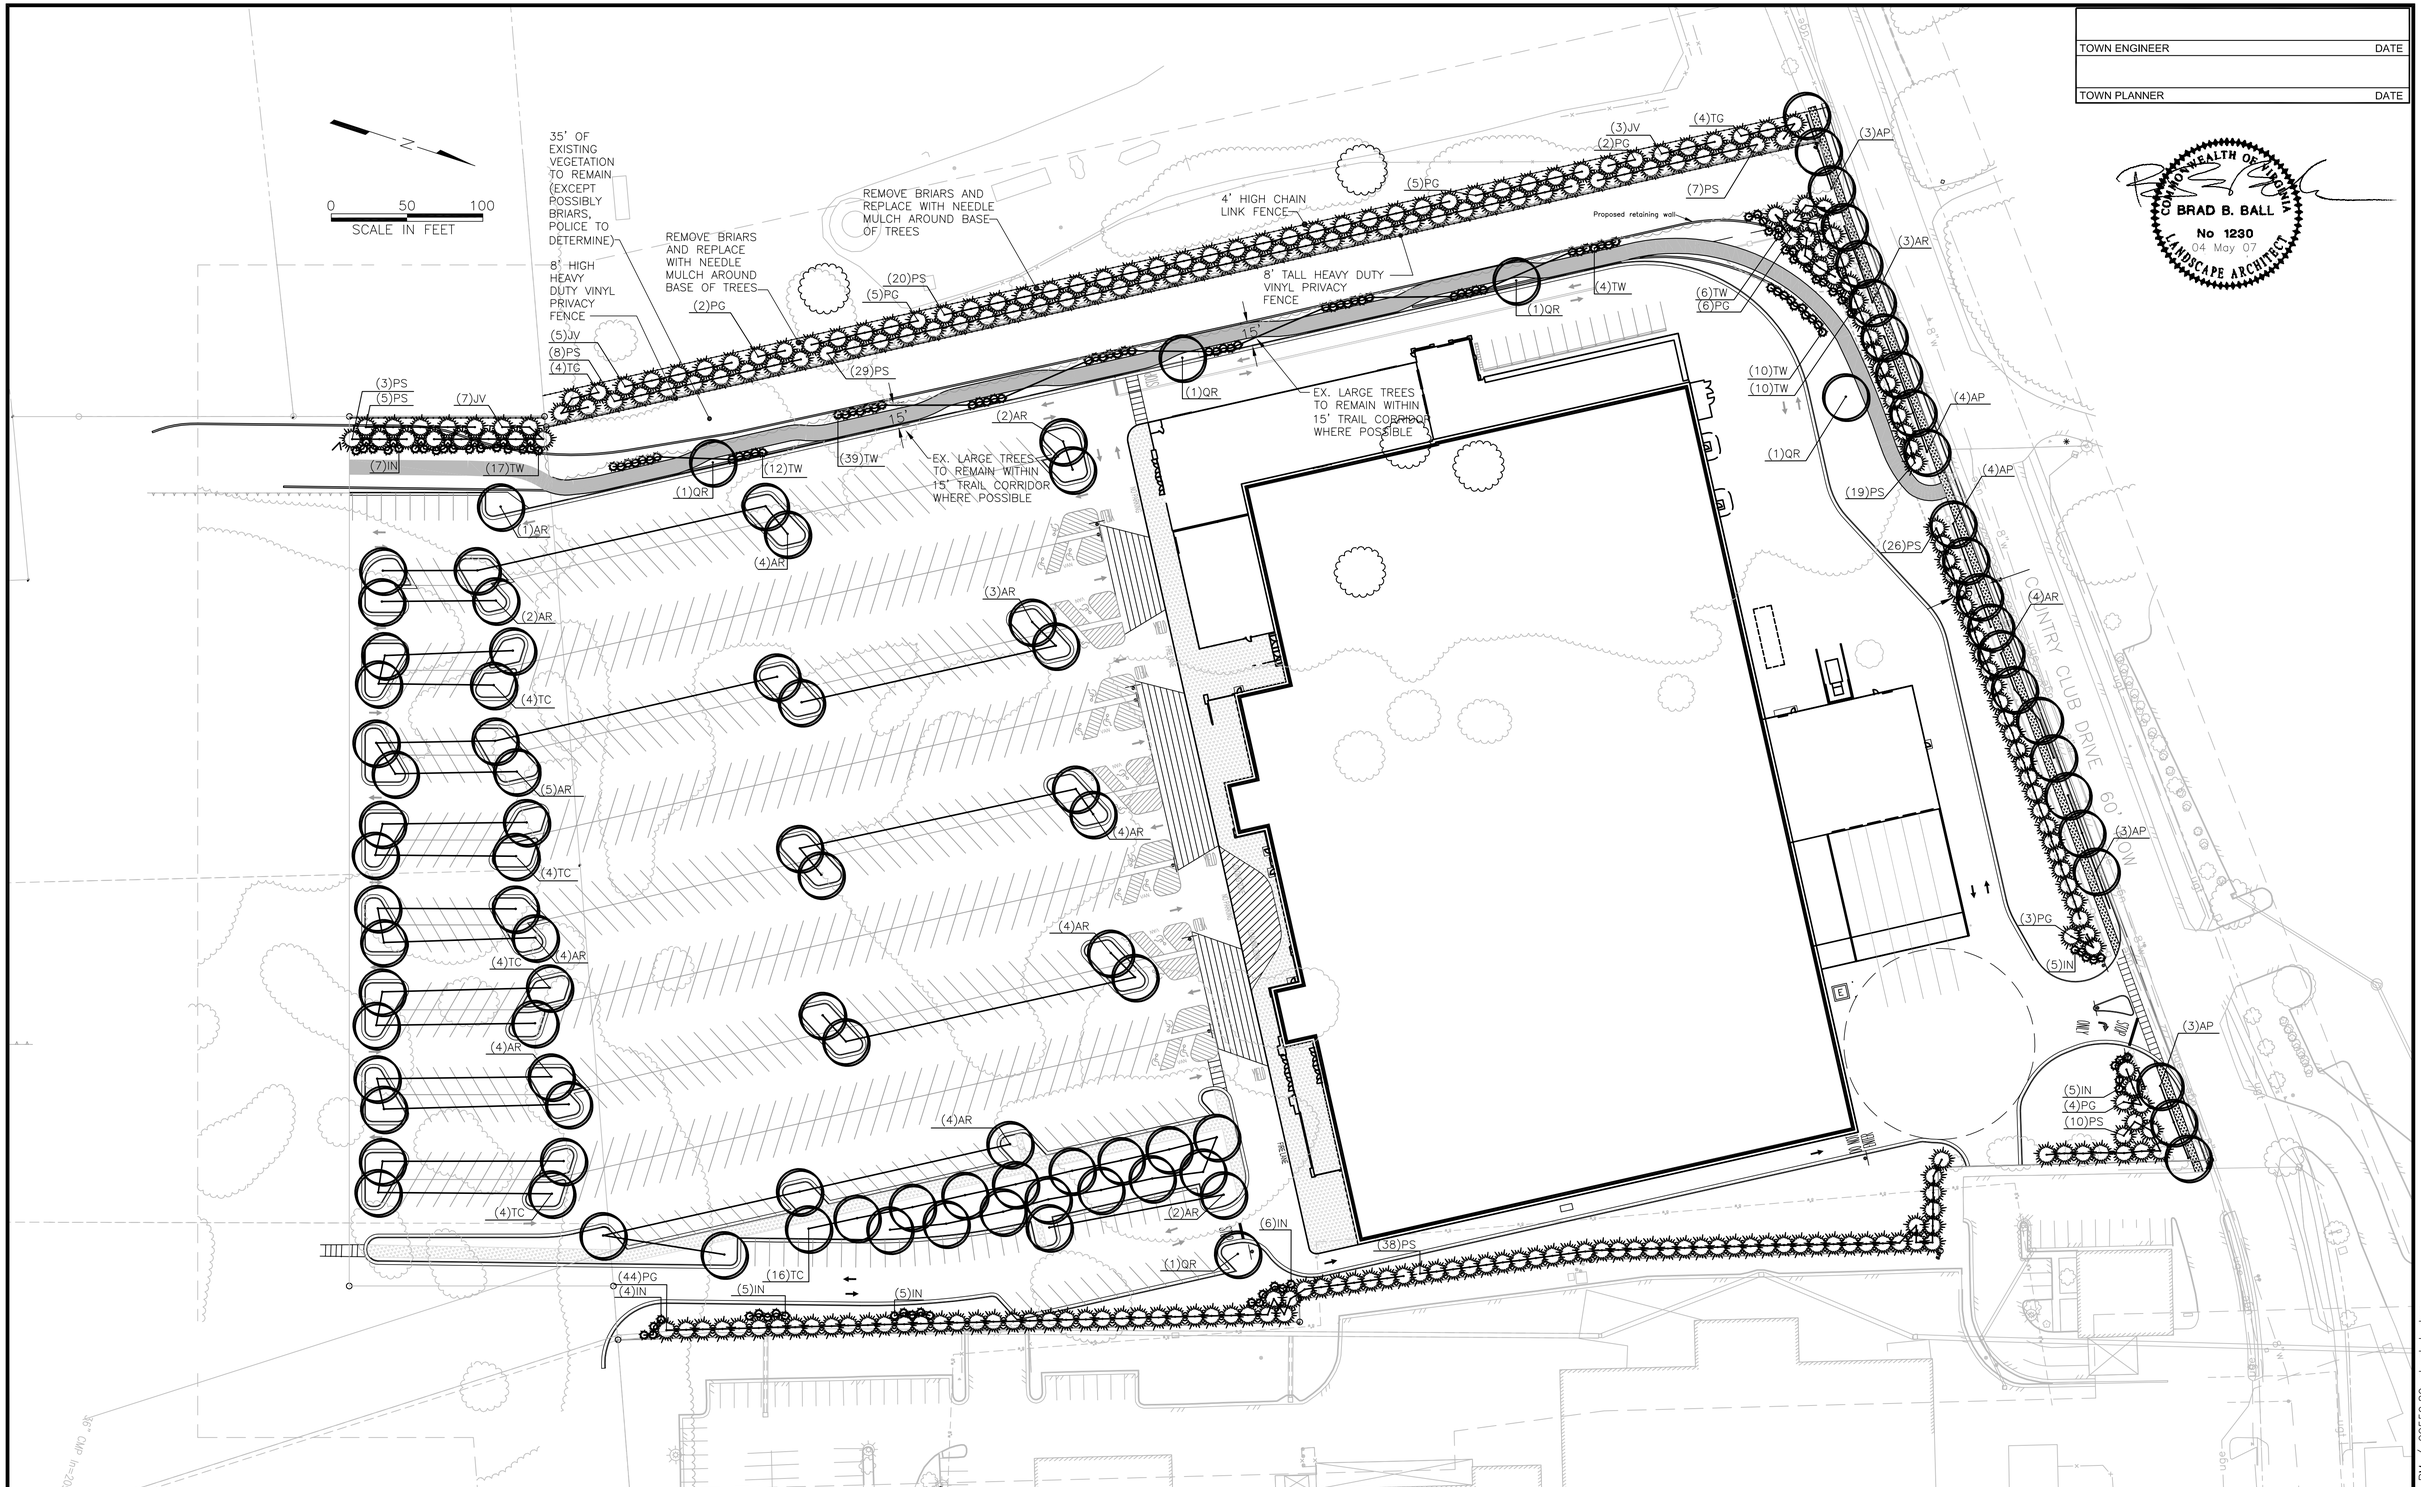

ANDERSON & ASSOCIATES, INC. Professional Design Services www.andassoc.com Virginia - North Carolina - Tennessee	100 Ardmore St. Blacksburg, Va. 24060 540-552-5592	DATE : 04 MAY 07 DESIGNED: KLR DRAWN : KLR CHECKED : BBB QA / QC : ----	REV. # / COMMENTS / DATE: ---- ---- ---- ---- ---- ---- ---- ---- ---- ---- ---- ----	FIRST & MAIN BLACKSBURG PHASE II BLACKSBURG, VIRGINIA	LANSCAPING PLAN	DOCUMENT NO. 22559 – 120 SHEET C 5.02

5/3/2007 3:24 PM / 22559.80_sheet_la.dwg