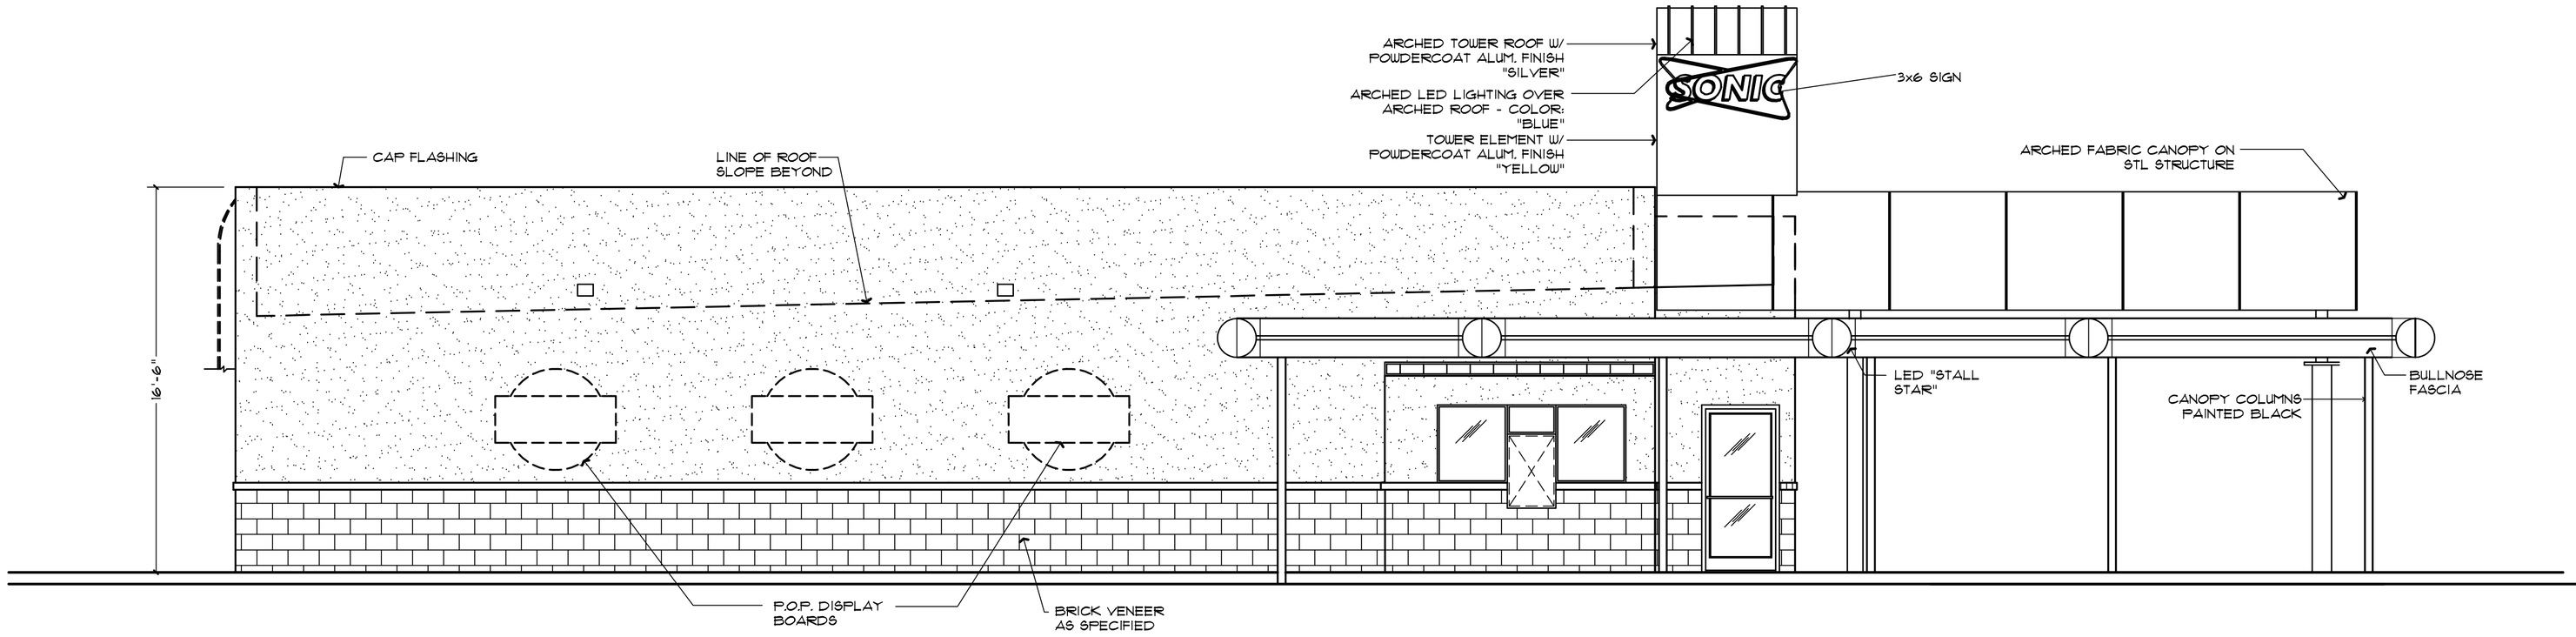

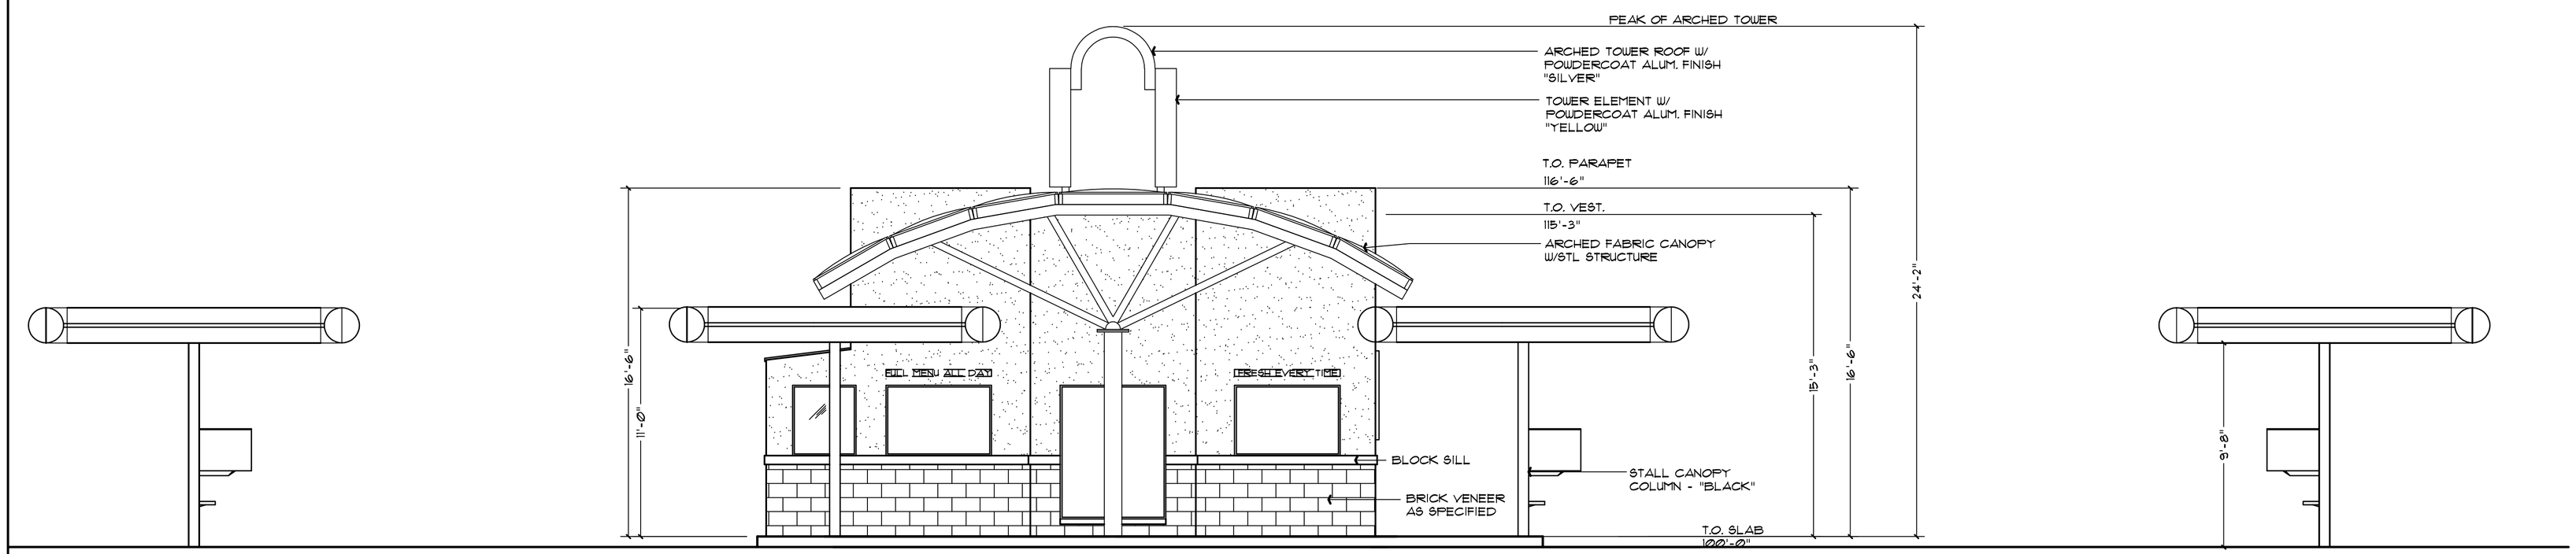

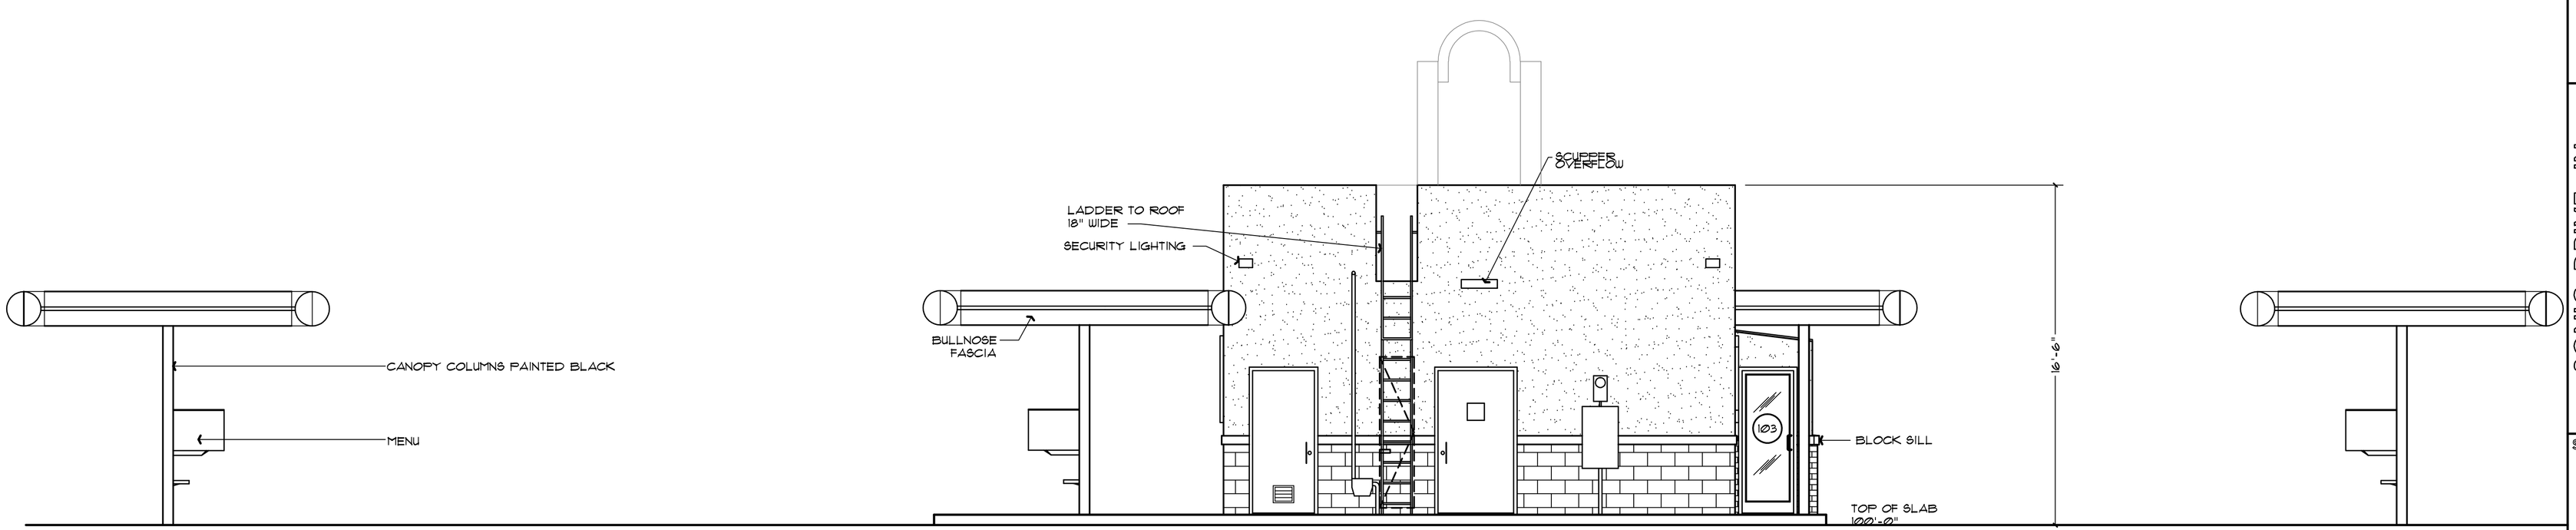

NO	DATE	REVISIONS

SONIC CORPORATION
101 PARK AVENUE
OKLAHOMA CITY, OK 73102
OFFICE: 405-280-1654
FAX: 405-280-7568

COPYRIGHT 1988-2002 AMERICA'S DRIVE-IN TRUST
THESE DRAWINGS ARE NOT TO BE USED FOR ANY PURPOSE OTHER THAN BY THE DESIGNATED SONIC DRIVE-IN OWNER FOR CONSTRUCTION OF THE PROJECT AT THE SPECIFIED LOCATION.

SONIC DRIVE-IN

BUILDING TYPE: 02D

STREET
CITY

EXTERIOR ELEVATIONS

SHEET
A-0

DWG: DESOTO-A1

DATE: APRIL 25, 2002