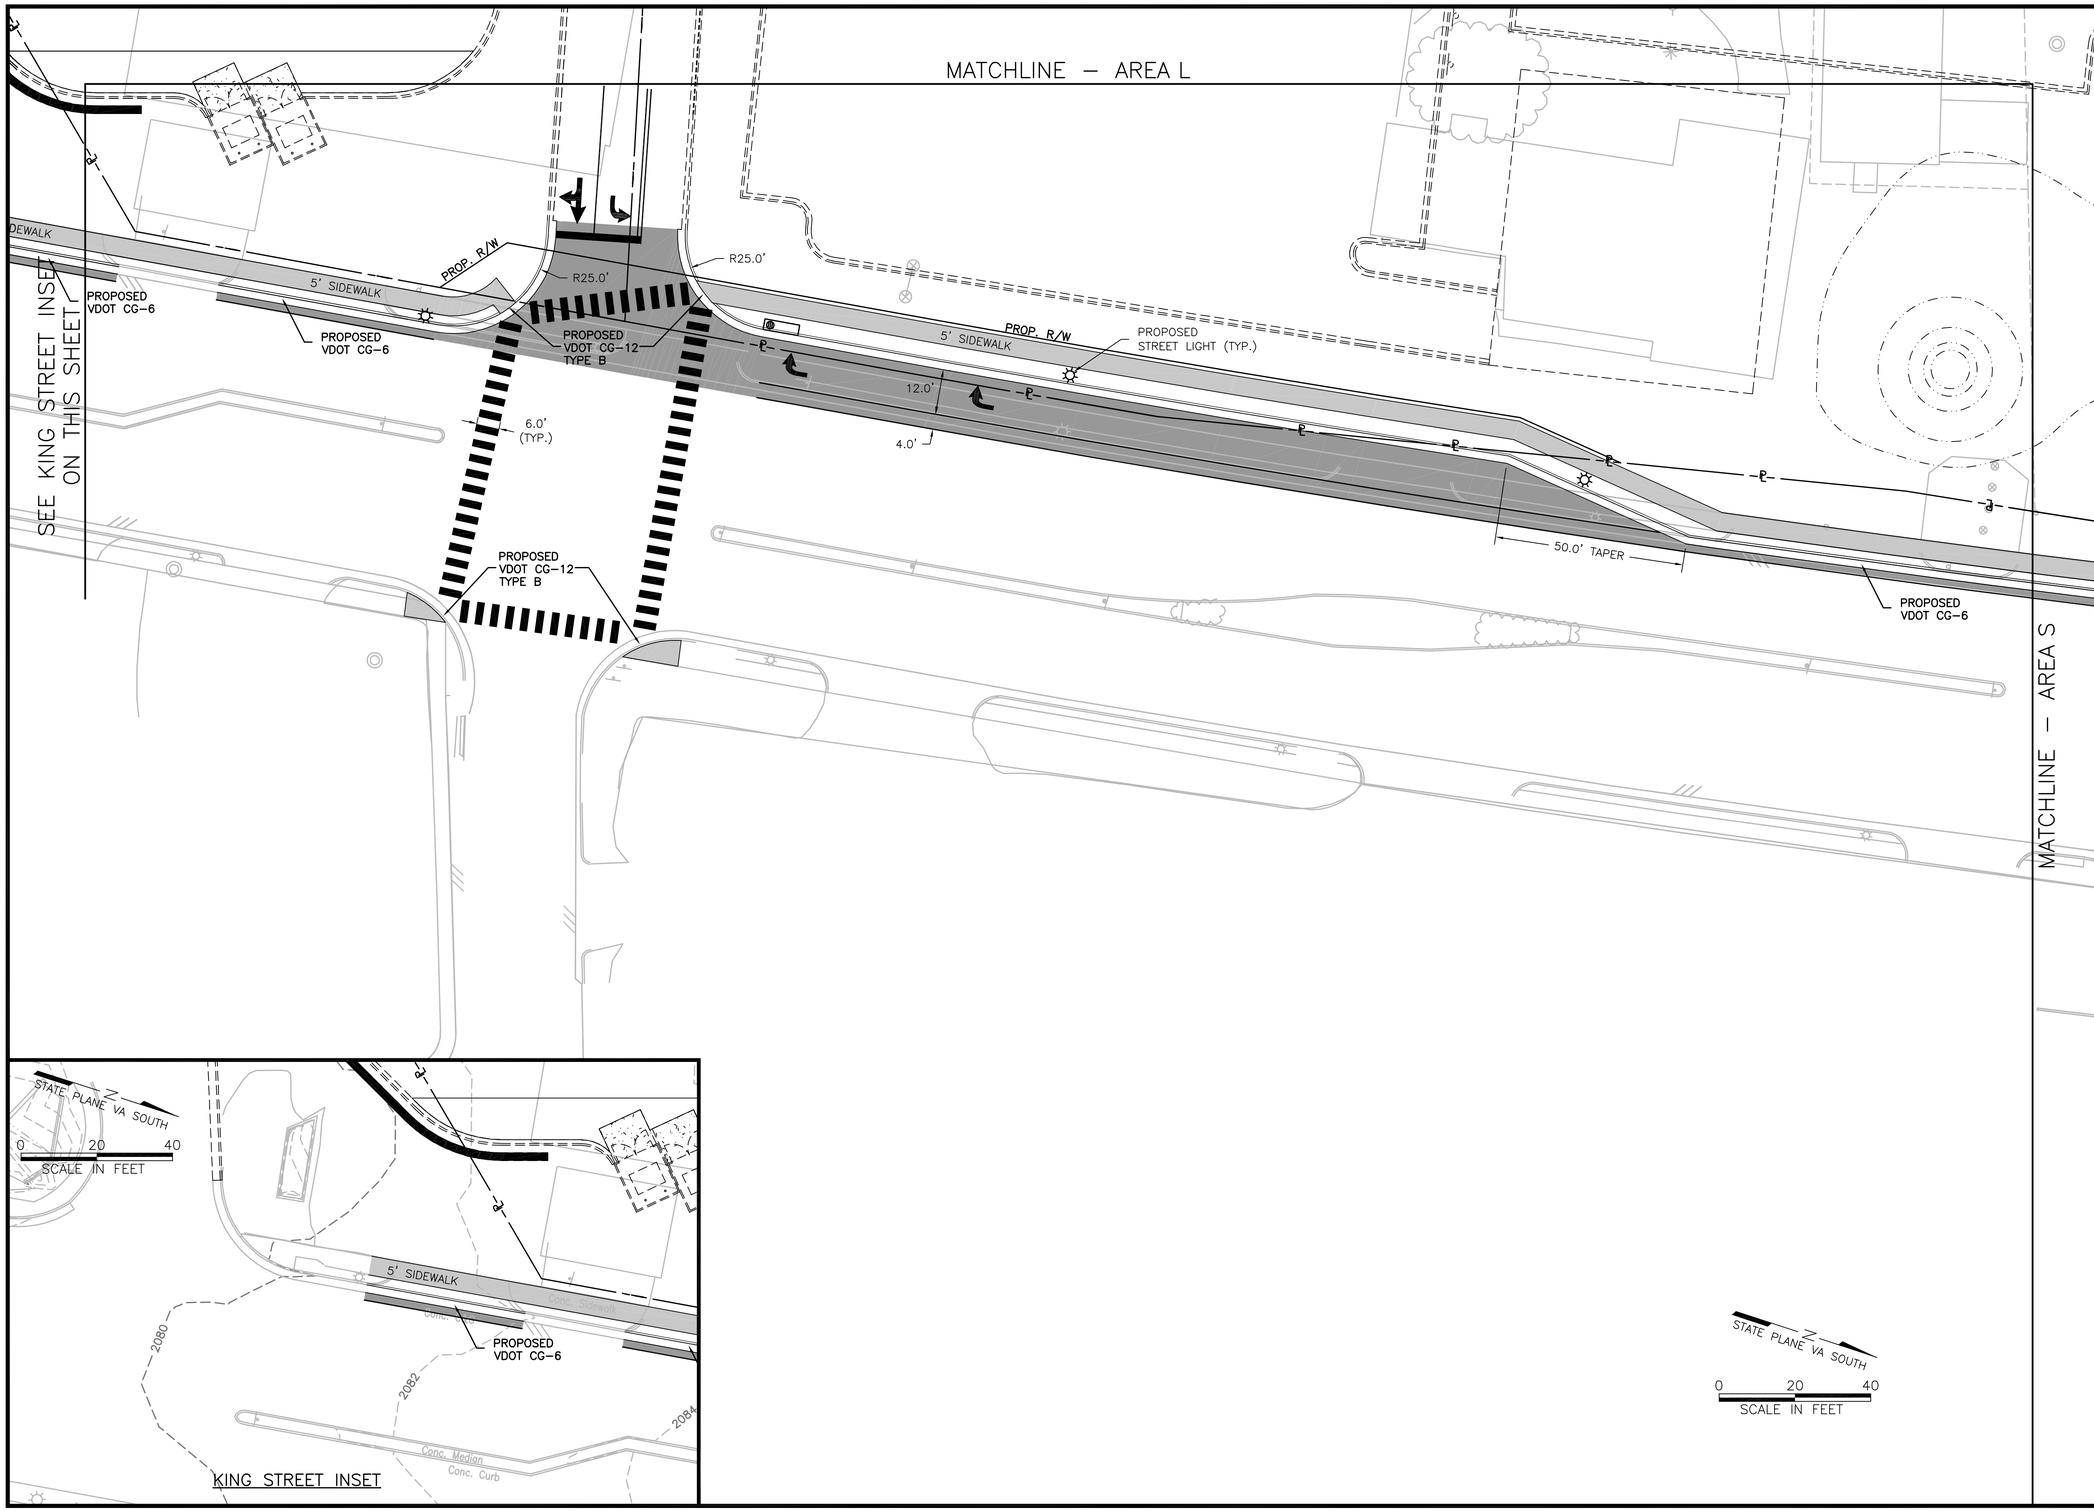

KEY MAP

			A	B	C
D	E	F	G	H	J
K	L	M	N		
	P	Q	R		

COMMONWEALTH OF VIRGINIA
4/27/07
TREVOR M. KIMZEY
No. 036354
PROFESSIONAL ENGINEER

TOWN ENGINEER	DATE
TOWN PLANNER	DATE

ANDERSON & ASSOCIATES, INC.
Professional Design Services
www.andassoc.com
Virginia - North Carolina - Tennessee
100 Ardmore St.
Blacksburg, Va. 24060
540-552-5592

DATE	: 27 APR 07
DESIGNED	: DRB/CMW
DRAWN	: DRB/CMW
CHECKED	: TMK
QA / QC	: ---

REV. #	COMMENTS	DATE
---	---	---
---	---	---
---	---	---
---	---	---
---	---	---

FIRST & MAIN
SOUTH MAIN STREET IMPROVEMENTS
BLACKSBURG, VIRGINIA

AREA P
DIMENSION PLAN

DOCUMENT NO.
22559 – 100
SHEET
C1.01

Baker, Robbie / 4/27/2007 7:35 AM / u:\22\22559\22559eng\design\plans_traffic\22559.42_sheet_road.dwg