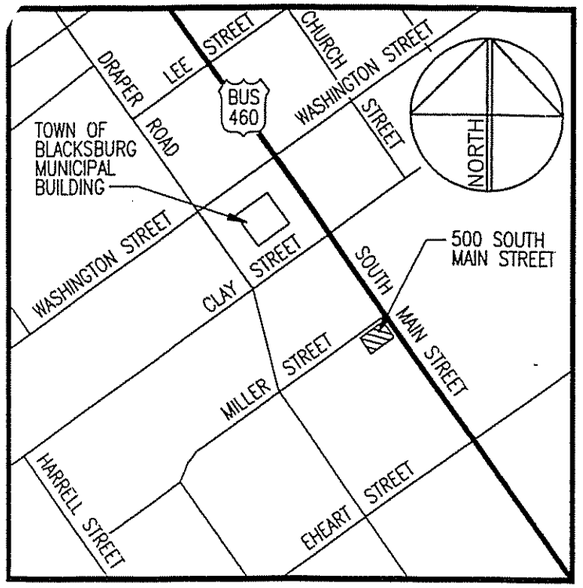

VICINITY MAP

NOT TO SCALE

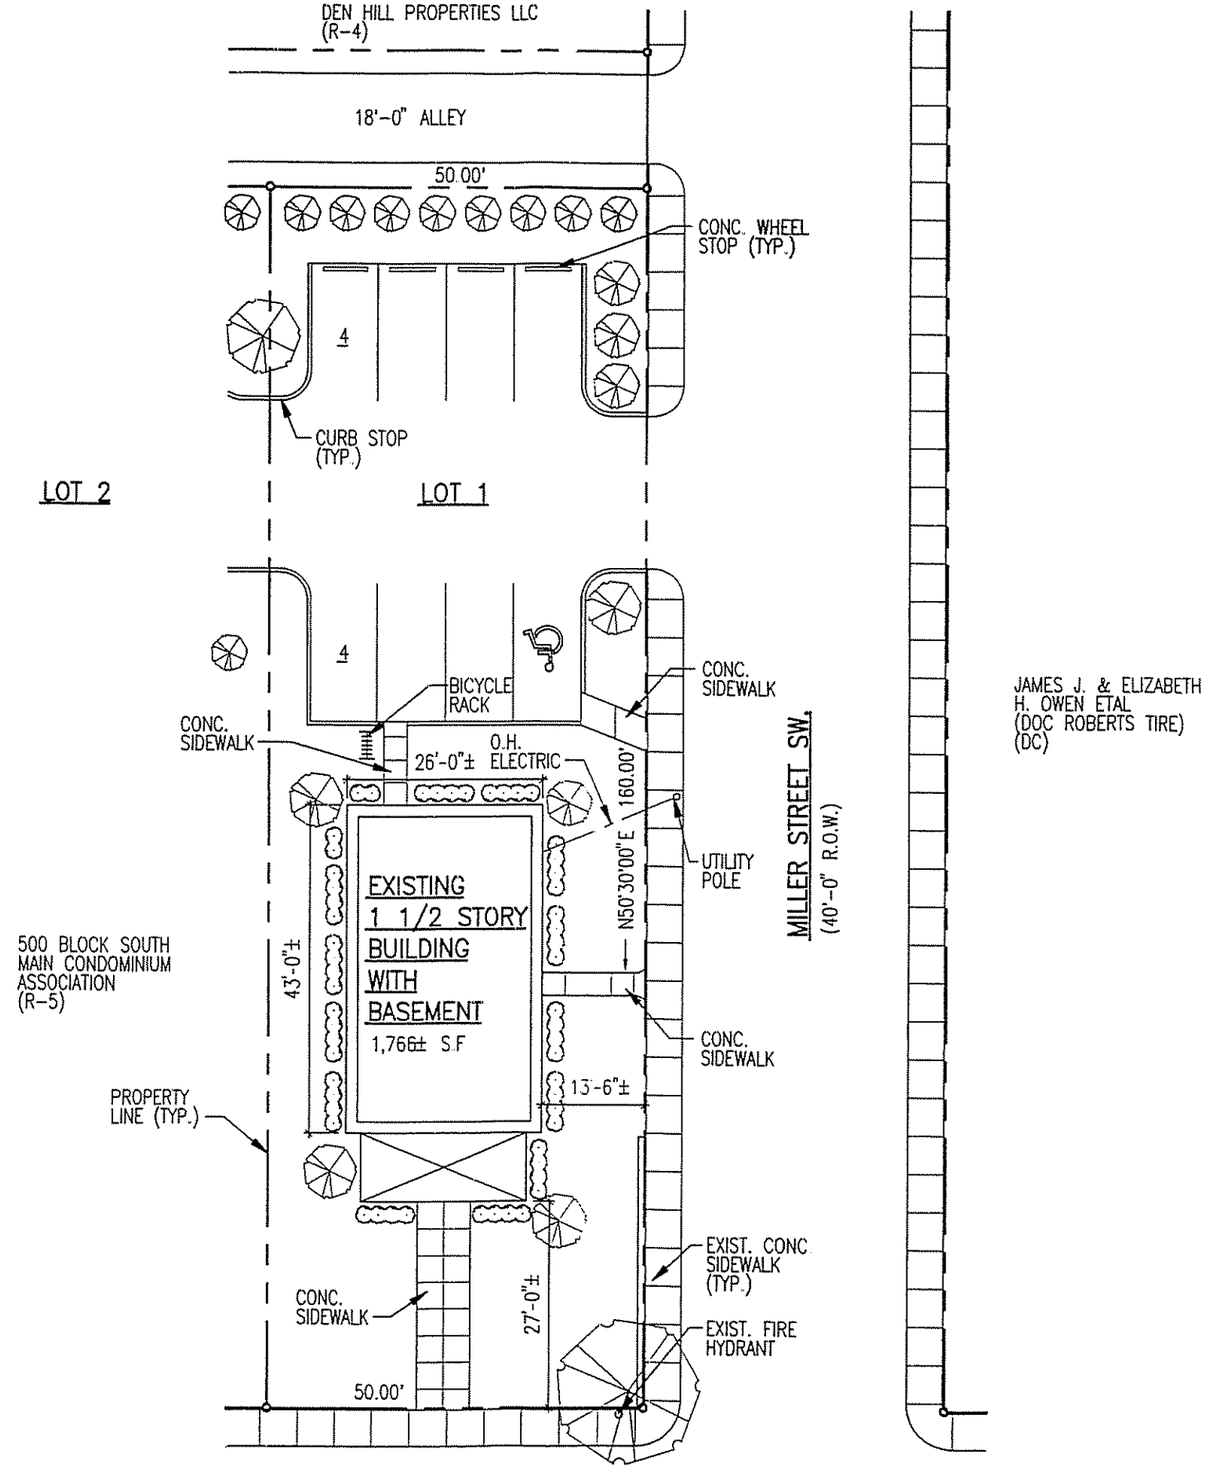

SITE PLAN

SCALE: 1" = 20'-0"

TOTAL AREA (LOT 1): 8,000 S.F.
ZONING DISTRICT: TRANSITIONAL RESIDENTIAL (R-5)
PARKING SPACES: 8

RECEIVED
SEP 09 2004
Planning & Engineering Department

DATE 9-8-04

PROJECT 0427

500 SOUTH MAIN STREET
BLACKSBURG, VIRGINIA

SITE PLAN

REYNOLDS ARCHITECTS INCORPORATED