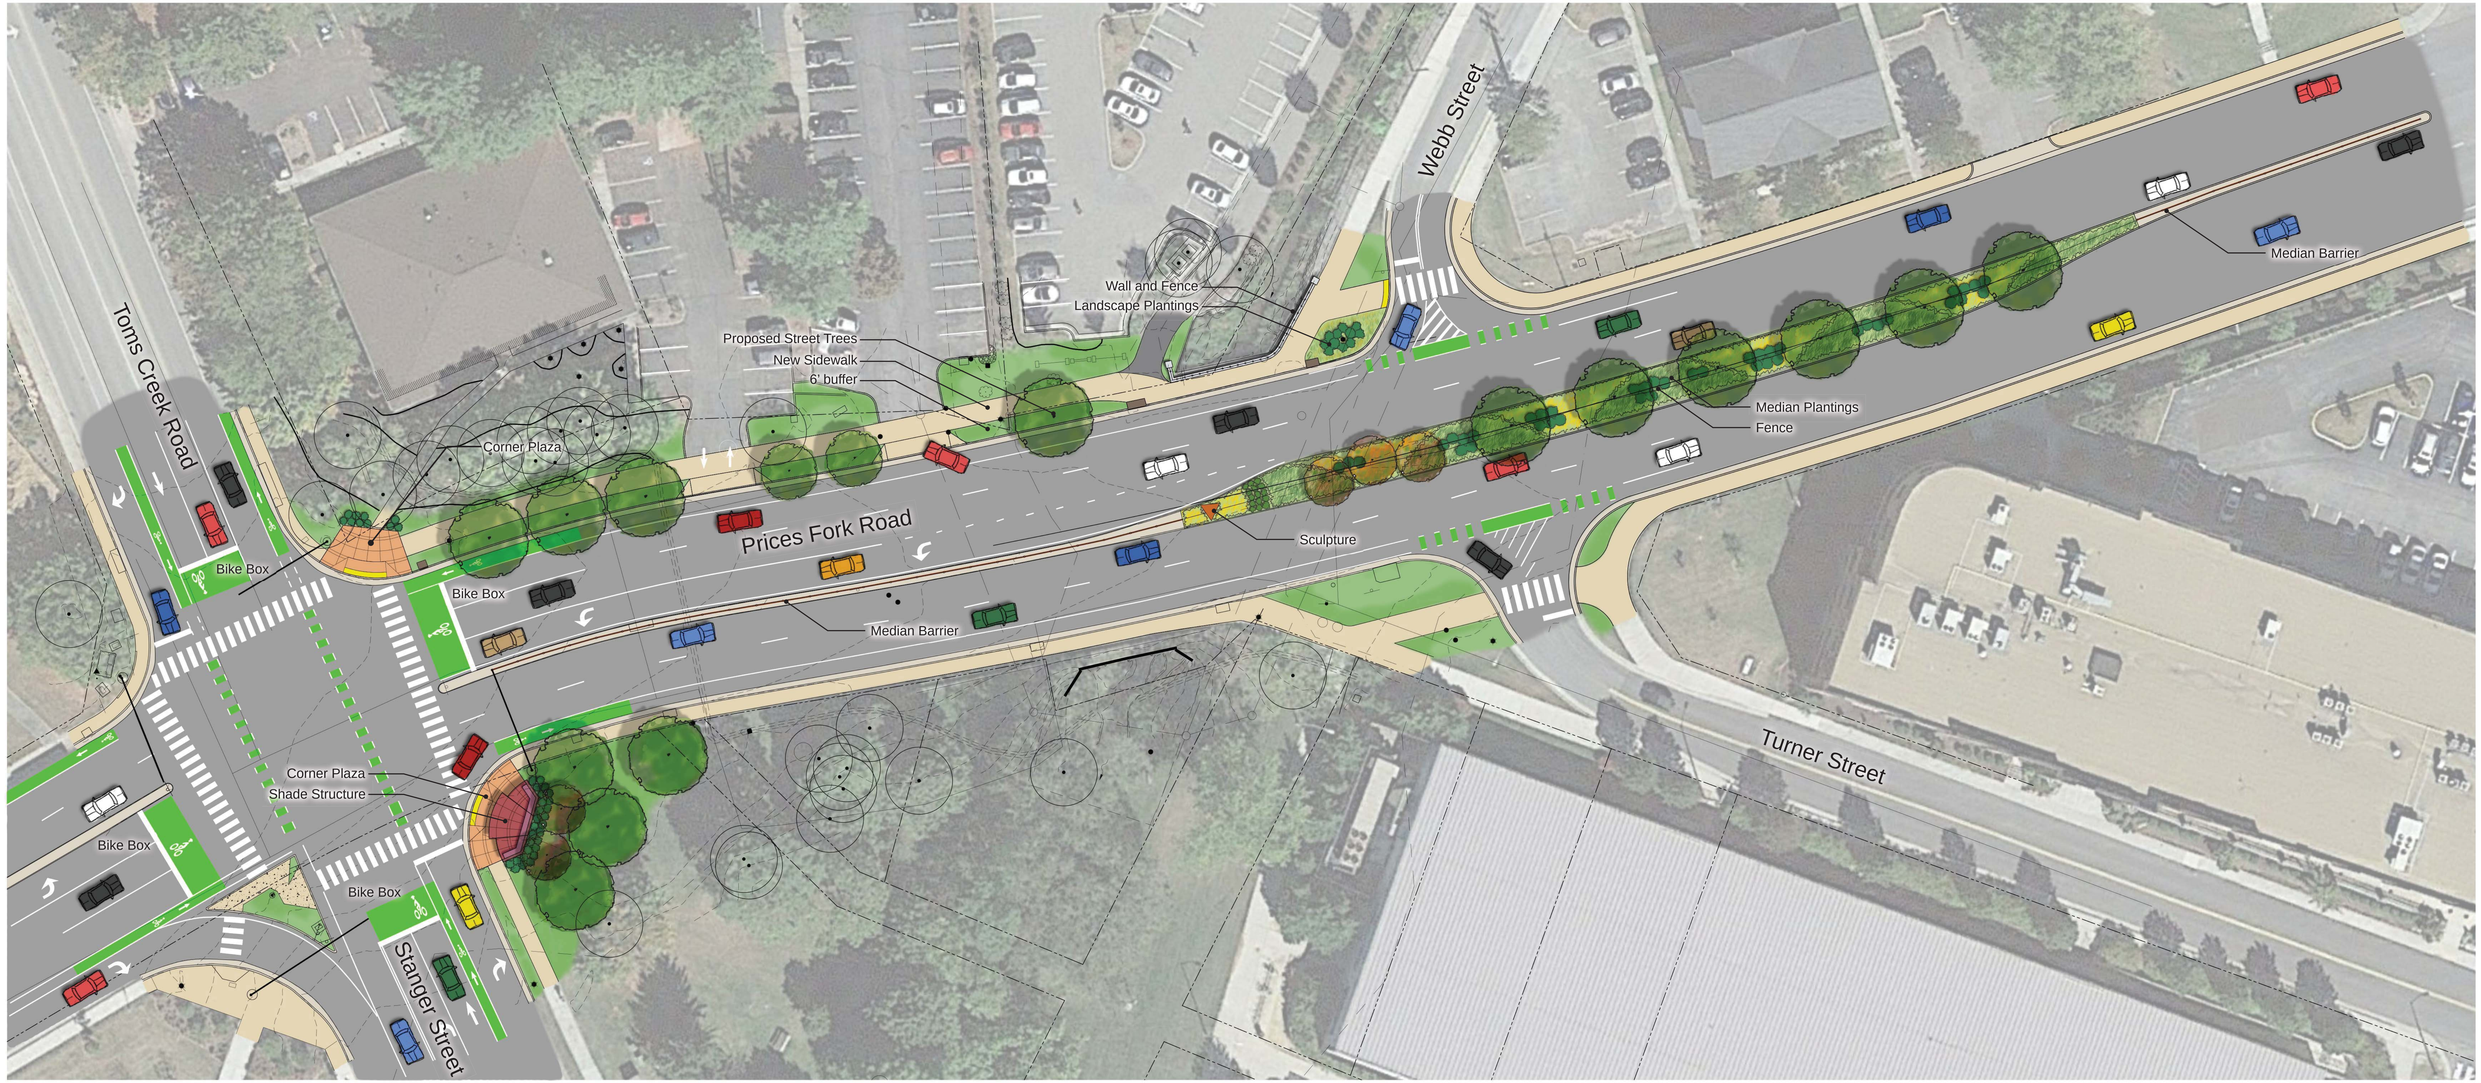

LPDA
LAND PLANNING & DESIGN ASSOCIATES
Landscape Architecture • Land Planning

Prices Fork Road Pedestrian & Bicycle Improvements

Blacksburg, Virginia

Master Plan

TOWN OF Blacksburg VIRGINIA